
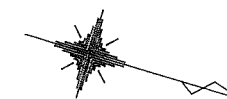
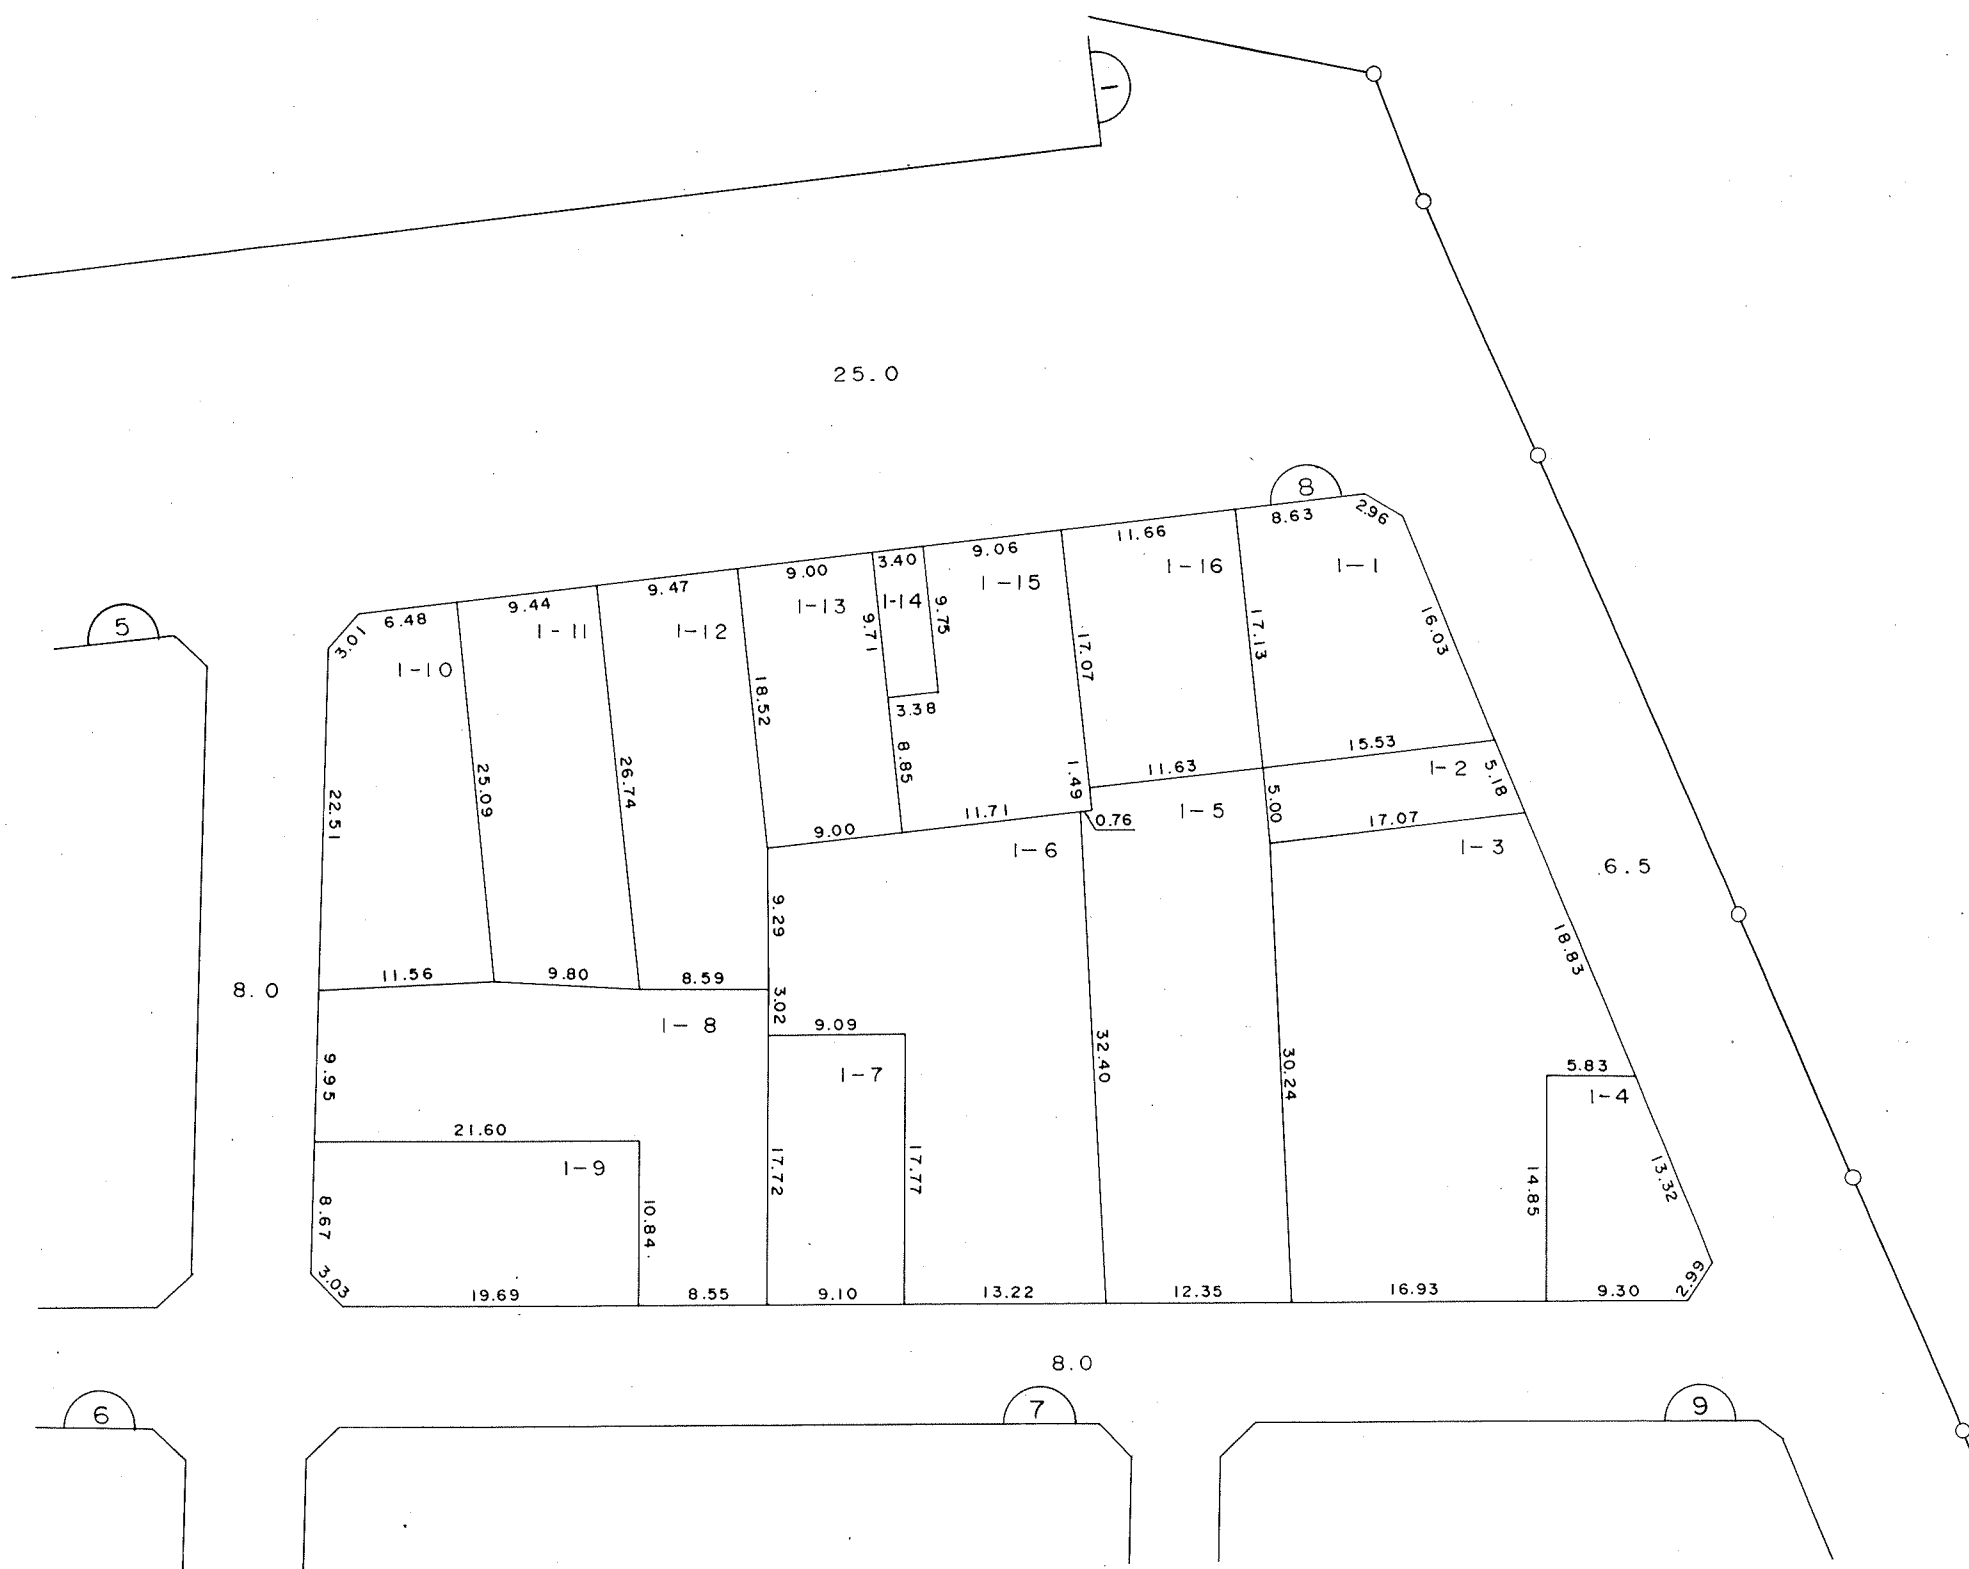


縮尺 = 500 分の 1

町 名 勝 田 一 丁 目

 


凡 例	
	地 区 界
	街 区 番 号
3 - 1	地 番
	換 地 位 置
<u>12.34</u>	辺 長 (メートル)

第 8 街 区

町 田 一 丁 目

合 計 面 積 4096.6853770 m²

地 番	面 積
① 393-33*	221.4782765 m ²
② 393-6*	81.3067200 m ²
③ 保8-1*	590.9190580 m ²
④ 393-16*	128.6987830 m ²
⑤ 392-56外*	199.2079600 m ²
⑥ 392-66A*	198.6885270 m ²
⑦ 392-67*	167.2036785 m ²
⑧ 392-53.52*	428.5938830 m ²
⑨ 392-1*	507.7325765 m ²
⑩ 392-47*	161.5281150 m ²
⑪ 392-68*	254.1872690 m ²
⑫ 392-69*	247.8208220 m ²
⑬ 392-70*	245.4665815 m ²
⑭ 392-71*	397.4202895 m ²
⑮ 392-72*	233.4011995 m ²

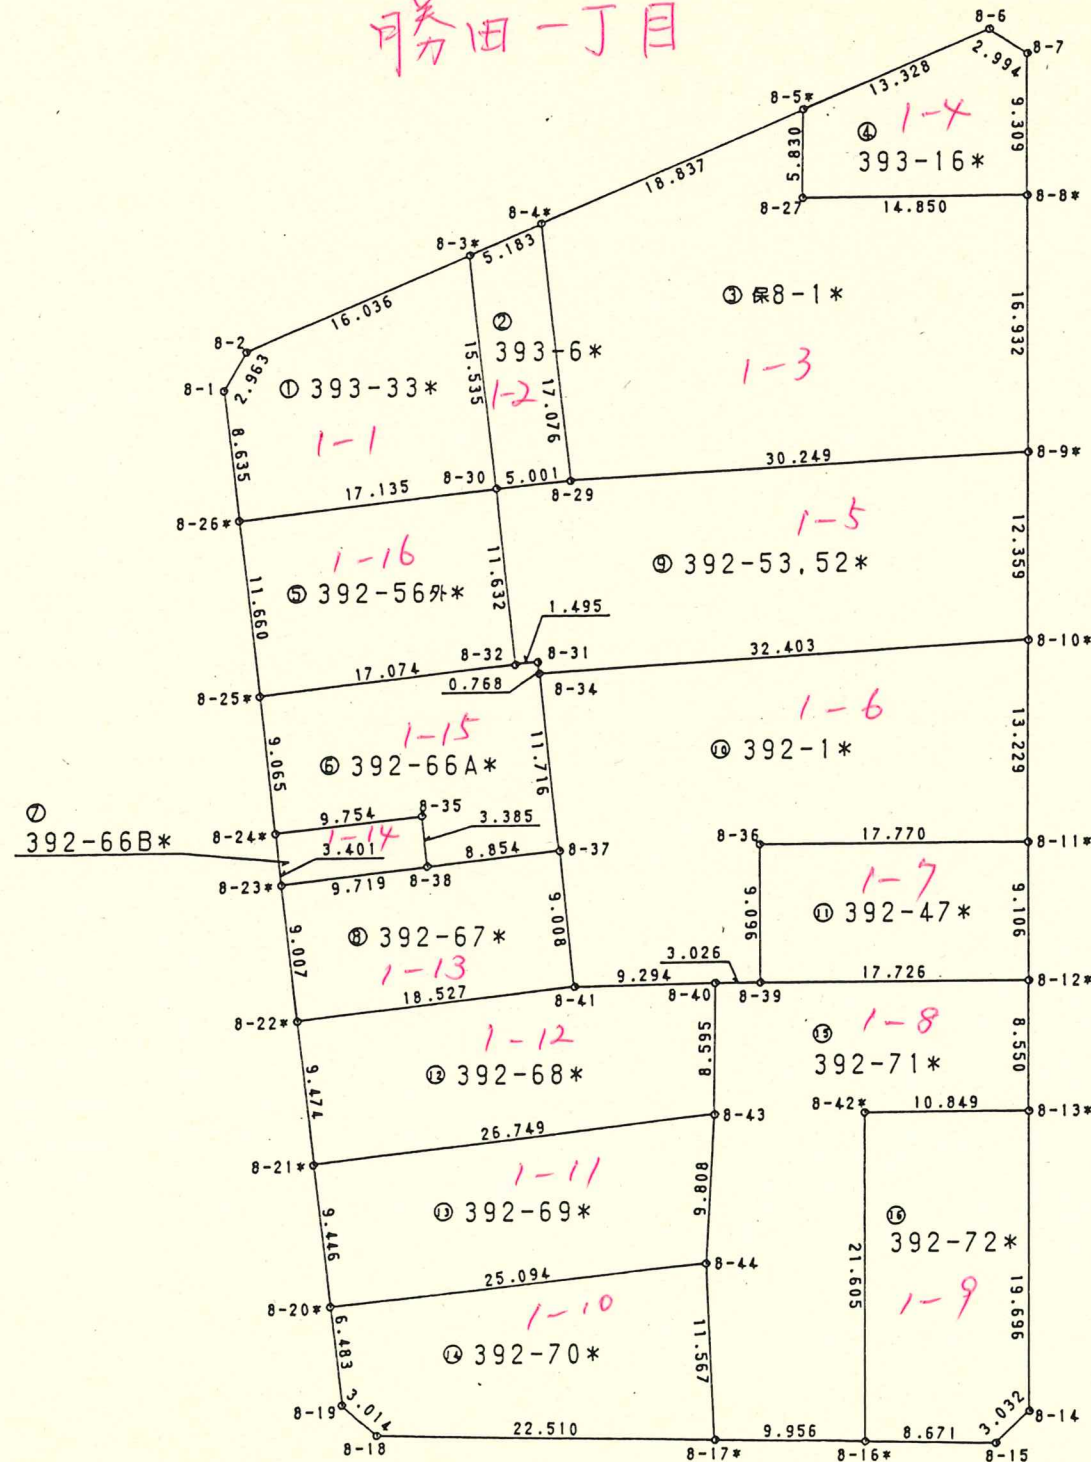

NO.	X	Y
8-1	90354.450	-6603.593
8-2	90357.335	-6602.917
8-3*	90367.623	-6590.616
8-30	90353.376	-6584.423
8-26*	90346.538	-6600.135
8-4*	90370.948	-6586.640
8-29	90355.299	-6579.807
8-5*	90383.033	-6572.191
8-27	90377.440	-6570.547
8-8*	90381.831	-6556.361
8-9*	90365.647	-6551.383
8-6	90391.583	-6561.967
8-7	90390.729	-6559.097
8-32	90342.693	-6579.820
8-25*	90335.854	-6595.465
8-31	90343.275	-6578.443
8-34	90342.572	-6578.133
8-37	90331.837	-6573.440
8-38	90328.319	-6581.565
8-35	90331.434	-6582.889
8-24*	90327.548	-6591.835
8-23*	90324.432	-6590.473
8-41	90323.565	-6569.875
8-22*	90316.179	-6586.866
8-10*	90353.834	-6547.750
8-11*	90341.190	-6543.861
8-36	90335.966	-6560.846
8-39	90327.285	-6558.130
8-40	90326.413	-6561.028
8-12*	90332.486	-6541.184
8-43	90318.183	-6558.550
8-21*	90307.498	-6583.072
8-44	90308.662	-6556.196
8-20*	90298.843	-6579.289
8-17*	90297.780	-6552.275
8-18	90291.674	-6573.941
8-19	90292.903	-6576.693
8-13*	90324.314	-6538.671
8-42*	90321.131	-6549.043
8-16*	90300.481	-6542.692
8-14	90305.488	-6532.881
8-15	90302.833	-6534.346

地番 : (14) 勝 1-1-14

[illegible]

PAGE 16

地番 : (16) 勝 1-1-16

[illegible]