
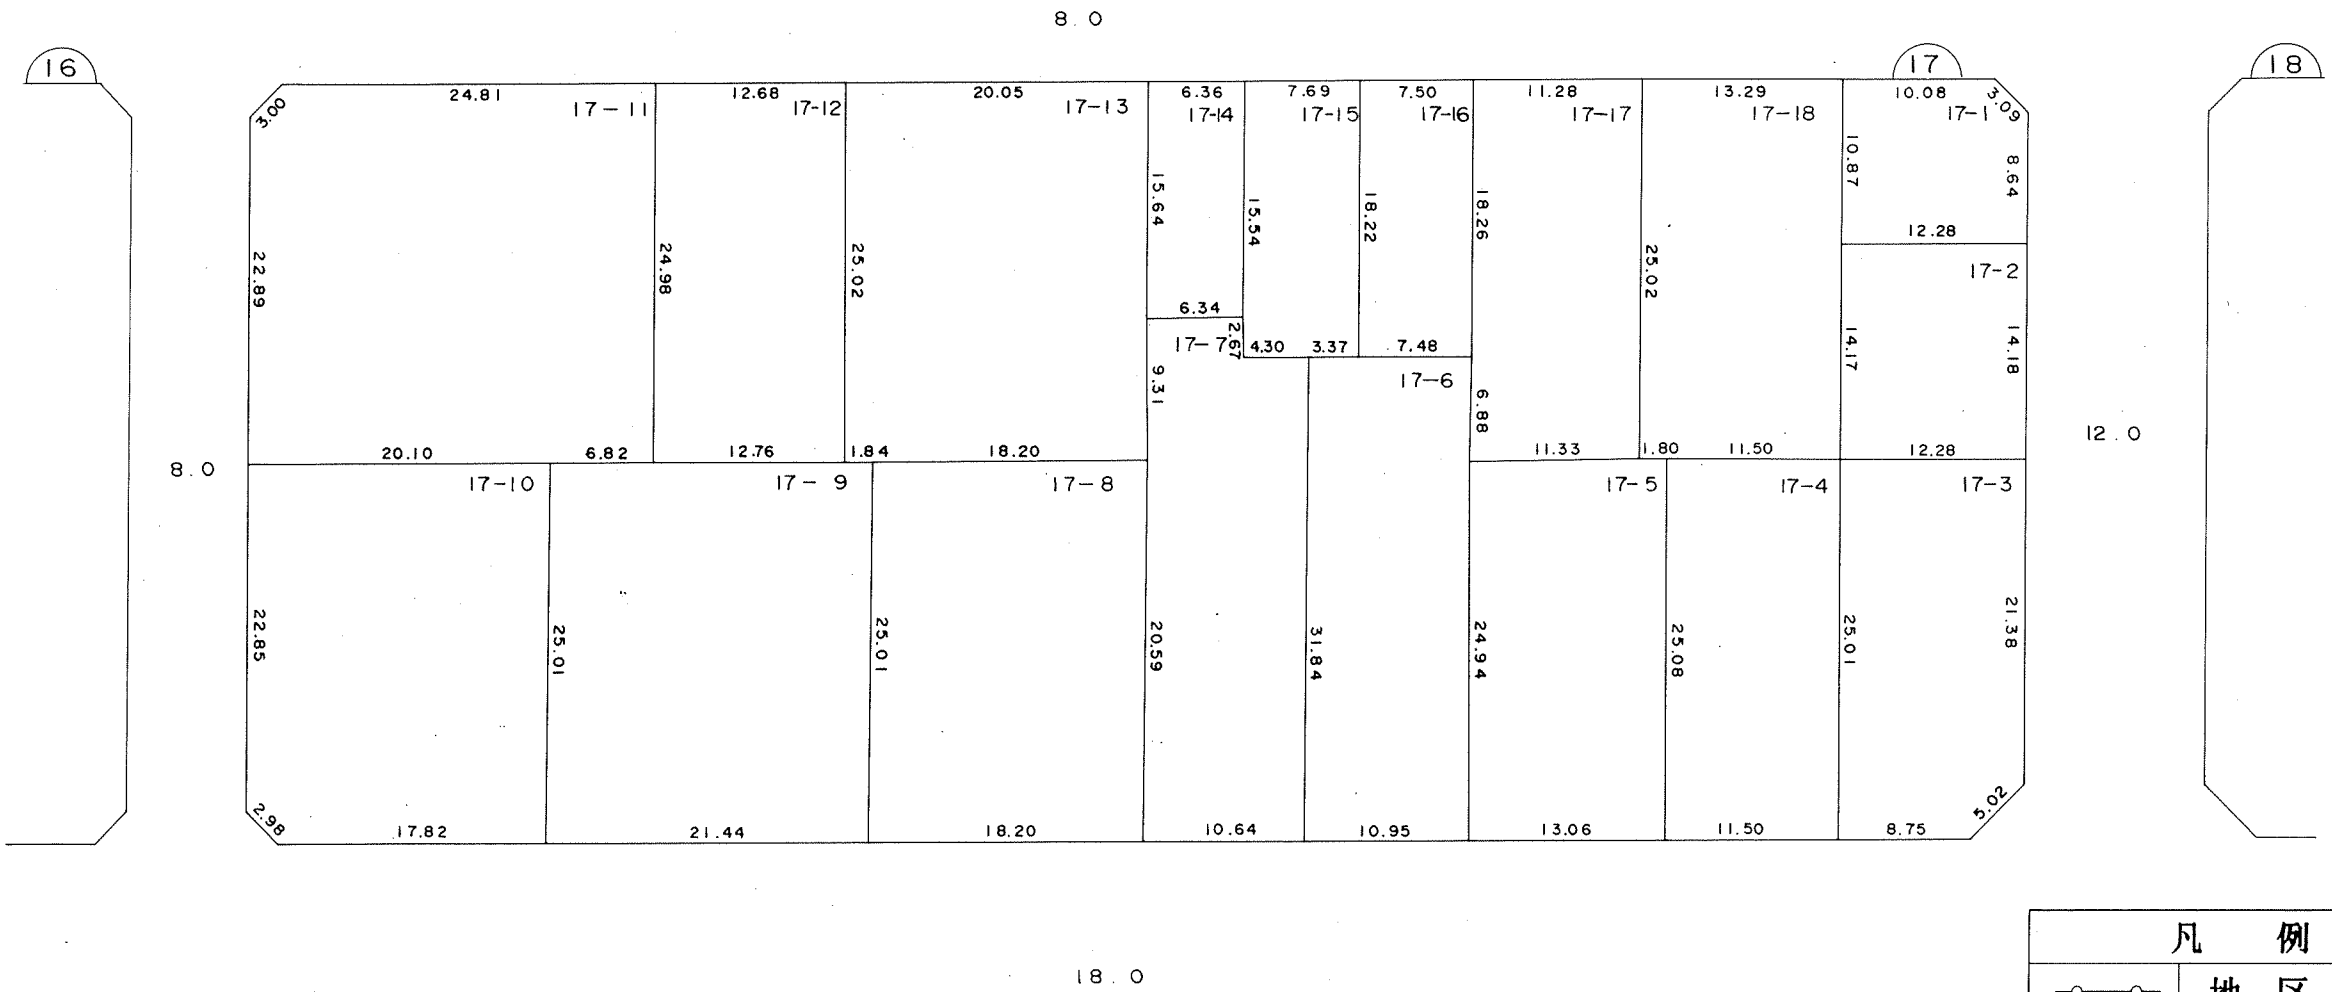
 


縮尺 = 500 分の 1

 



凡 例	
	地 区 界
	街 区 番 号
3 - 1	地 番
	換 地 位 置
<u>12.34</u>	辺 長 (メートル)

45

参考資料

第17街区

勝田一丁目

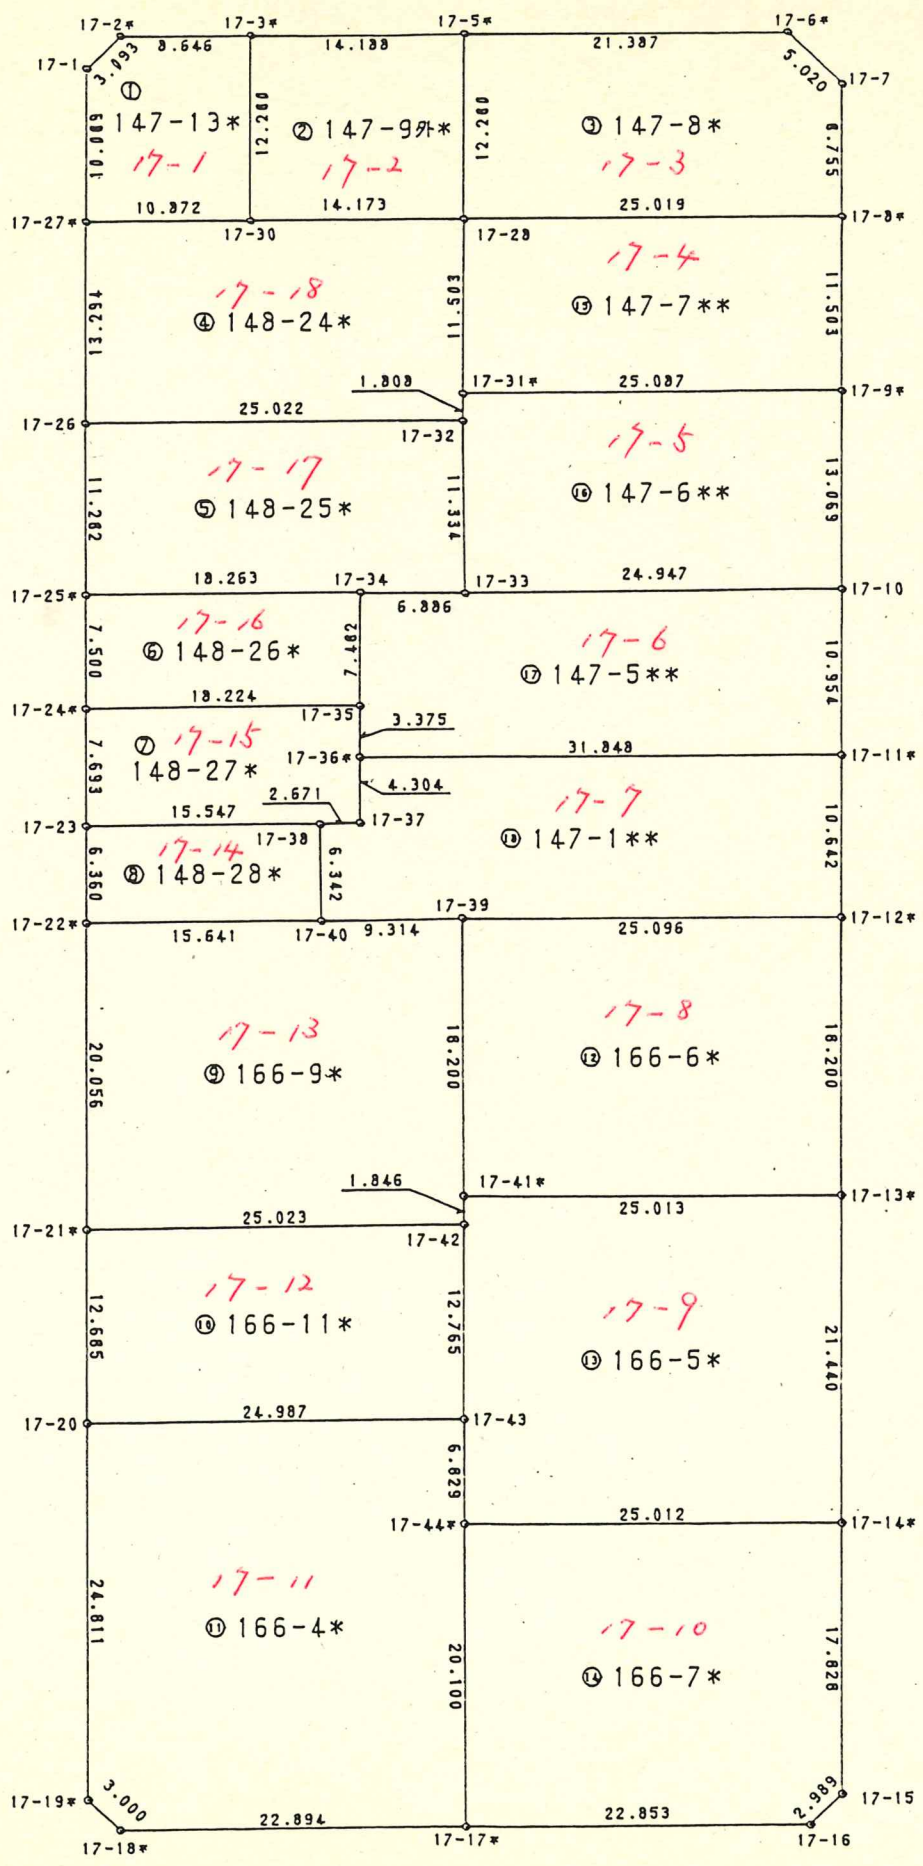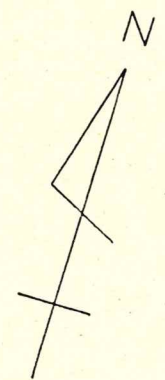

合計面積 5893.8004865 m²

地番	面積
① 147-13*	130.8432155 m ²
② 147-9外*	174.1340600 m ²
③ 147-8*	300.4988020 m ²
④ 148-24*	332.7775635 m ²
⑤ 148-25*	282.6180030 m ²
⑥ 148-26*	136.6643150 m ²
⑦ 148-27*	140.6653680 m ²
⑧ 148-28*	99.0282910 m ²
⑨ 166-9*	500.2052565 m ²
⑩ 166-11*	318.1770000 m ²
⑪ 166-4*	671.0310680 m ²
⑫ 166-6*	455.9732090 m ²
⑬ 166-5*	536.3353730 m ²
⑭ 166-7*	498.0454820 m ²
⑮ 147-7**	288.1809315 m ²
⑯ 147-6**	328.0543410 m ²
⑰ 147-5**	345.6375600 m ²
⑱ 147-1**	354.9306475 m ²

NO.	X	Y
17-1	90358.467	-6292.980
17-2*	90361.181	-6291.497
17-3*	90363.724	-6283.233
17-30	90351.980	-6279.644
17-27*	90348.814	-6290.045
17-5*	90367.897	-6269.673
17-28	90356.149	-6266.098
17-6*	90374.188	-6249.232
17-7	90371.885	-6244.771
17-8*	90363.519	-6242.189
17-31*	90345.138	-6262.770
17-32	90343.407	-6262.247
17-26	90336.095	-6286.177
17-33	90332.623	-6258.760
17-34	90330.702	-6265.373
17-25*	90325.322	-6282.826
17-35	90323.546	-6263.189
17-24*	90318.160	-6280.599
17-36*	90320.322	-6262.190
17-37	90316.211	-6260.915
17-38	90315.355	-6263.445
17-23	90310.814	-6278.314
17-40	90309.325	-6261.481
17-22*	90304.738	-6276.434
17-39	90312.159	-6252.609
17-41*	90294.791	-6247.170
17-42	90293.029	-6246.618
17-21*	90285.578	-6270.506
17-43	90280.824	-6242.880
17-20	90273.460	-6266.757
17-44*	90274.302	-6240.855
17-17*	90255.106	-6234.895
17-18*	90248.356	-6256.771
17-19*	90249.757	-6259.424
17-12*	90319.402	-6228.581
17-13*	90302.009	-6223.221
17-14*	90281.520	-6216.907
17-15	90264.483	-6211.656
17-16	90261.843	-6213.058
17-9*	90352.528	-6238.796
17-10	90340.040	-6234.941
17-11*	90329.572	-6231.715

* * *

直 角 座 標 法 面 積 計 算 書

* * *

現場名：勝田土地区画整理事業 その2 NEW (14,17,18,23BL)

90年 9月 20日

PAGE 17

地番 : (16) 勝1-17-9

No	Xn	Yn	距離	方向角	測角	Xn+1-Xn-1	Yn+1-Yn-1	Yn*(Xn+1-Xn-1)	Xn*(Yn+1-Yn-1)
17-41*	90294.791	-6247.170	1.846	162°36'19"	89°22'39"	-8.980	-23.397	56099.586600	-2112627.225027
17-42	90293.029	-6246.618	12.765	162°58'19"	180°22'00"	-13.967	4.290	87246.513606	387357.094410
17-43	90280.824	-6242.880	6.829	162°45'04"	179°46'45"	-18.727	5.763	116910.413760	520288.388712
17-44*	90274.302	-6240.855	25.012	73°13'37"	90°28'33"	0.696	25.973	-4343.635080	2344694.445846
17-14*	90281.520	-6216.907	21.440	342°52'21"	89°38'44"	27.707	17.634	-172251.842249	1592024.323680
17-13*	90302.009	-6223.221	25.013	253°13'40"	90°21'19"	13.271	-30.263	-82588.365891	-2732809.698367
			92.905					倍面積	-1072.670746
								面積	536.3353730

地 積 536.33

現場名：勝田土地区画整理事業 その2 NEW (14,17,18,23BL)

90年 9月 20日

PAGE 19

地番 : (18) 勝1-17-11

No	Xn	Yn	距離	方向角	測角	Xn+1-Xn-1	Yn+1-Yn-1	Yn*(Xn+1-Xn-1)	Xn*(Yn+1-Yn-1)
17-20	90273.460	-6266.757	24.811	162°48'34"	89°57'00"	-31.067	-16.544	194689.339719	-1493484.122240
17-19*	90249.757	-6259.424	3.000	117°50'16"	135°01'42"	-25.104	9.986	157136.580096	901234.073402
17-18*	90248.356	-6256.771	22.894	72°51'07"	135°00'51"	5.349	24.529	-33467.468079	2213701.924324
17-17*	90255.106	-6234.895	20.100	342°45'05"	89°53'58"	25.946	15.916	-161770.585670	1436500.267096
17-44*	90274.302	-6240.855	6.829	342°45'04"	179°59'59"	25.718	-7.985	-160502.308890	-720840.301470
17-43	90280.824	-6242.880	24.987	252°51'34"	90°06'30"	-0.842	-25.902	5256.504960	-2338453.903248
			102.621					倍面積	-1342.062136
								面積	671.0310680

地 積 671.03

* * *

直 角 座 標 法 面 積 計 算 書

* * *

現場名：勝田土地区画整理事業 その2 NEW (14,17,18,23BL)

90年 9月 20日

PAGE 26

地番 : (25) 勝1-17-18

No	Xn	Yn	距離	方向角	測角	Xn+1-Xn-1	Yn+1-Yn-1	Yn*(Xn+1-Xn-1)	Xn*(Yn+1-Yn-1)
17-27*	90348.814	-6290.045	13.294	163°05'05"	90°00'53"	-15.885	-6.533	99917.364825	-590248.801862
17-26	90336.095	-6286.177	25.022	73°00'33"	89°55'28"	-5.407	27.798	33989.359039	2511162.768810
17-32	90343.407	-6262.247	1.808	343°11'18"	90°10'45"	9.043	23.407	-56629.499621	2114668.127649
17-31*	90345.138	-6262.770	11.503	343°10'58"	179°59'40"	12.742	-3.851	-79800.215340	-347919.126438
17-28	90356.149	-6266.098	14.173	252°53'36"	89°42'38"	6.842	-16.874	-42872.642516	-1524669.658226
17-30	90351.980	-6279.644	10.872	253°04'12"	180°10'36"	-7.335	-23.947	46061.188740	-2163658.865060
			76.672					倍面積	-665.555127
								面積	332.7775635

地 積 332.77