
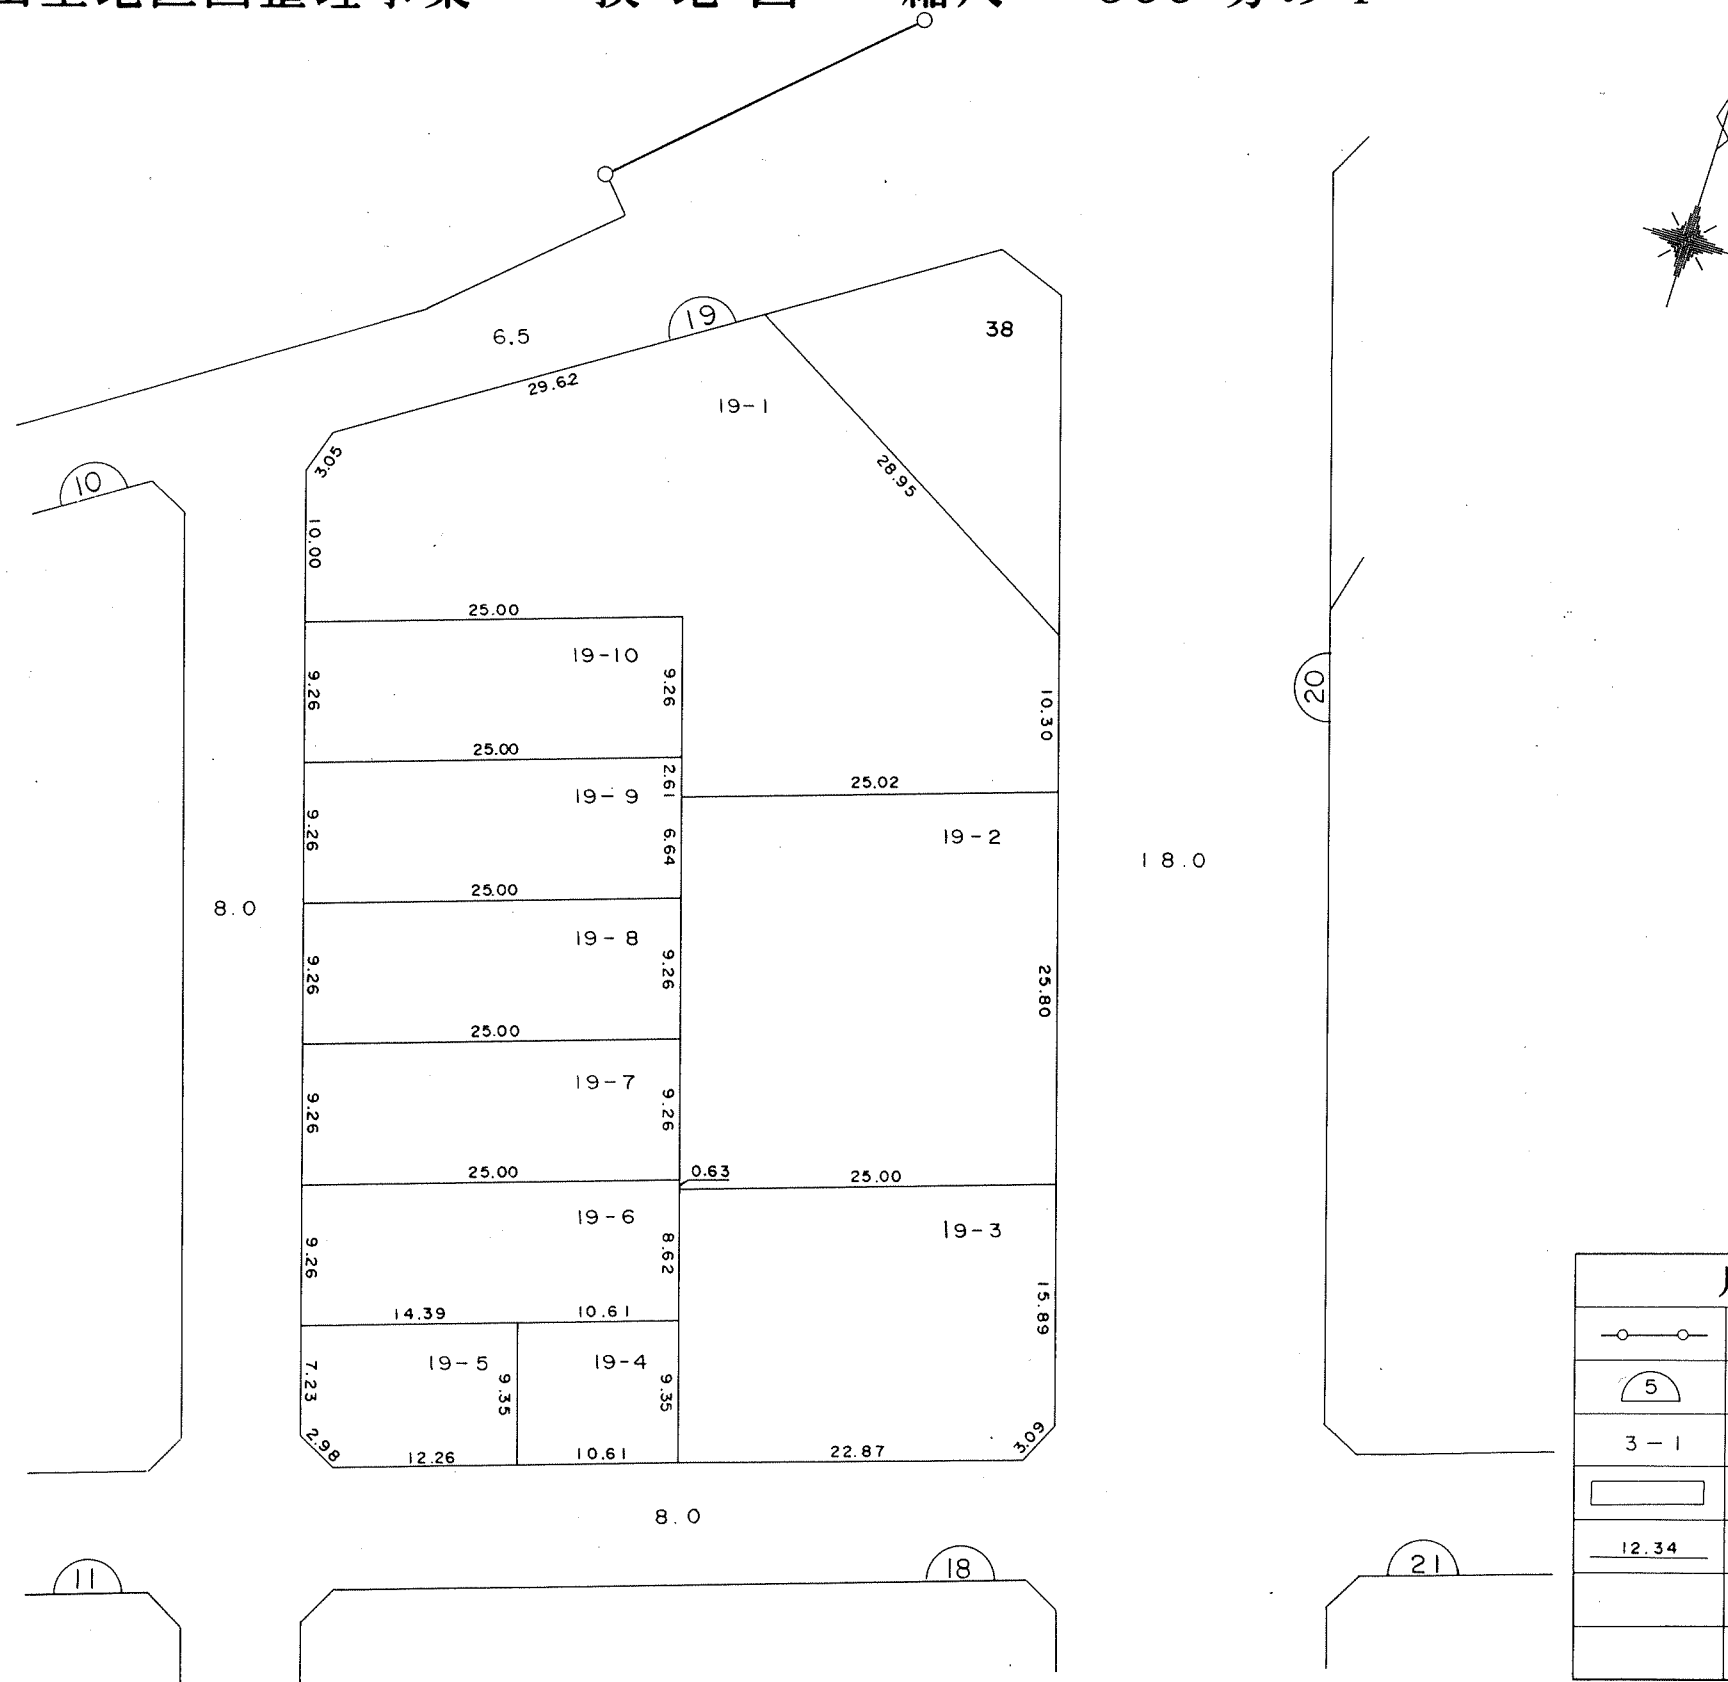


縮尺 = 500 分の 1


町 名 勝 田 一 丁 目

 

凡 例	
	地 区 界
	街 区 番 号
3 - 1	地 番
	換 地 位 置
<u>12.34</u>	辺 長 (メートル)


第19街区

勝田-丁目

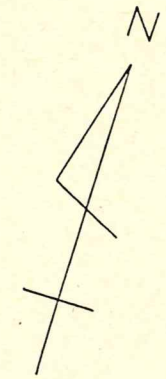

合計面積 3443.1813660 m²

地番	面積
① 135-1*	959.6387890 m ²
② 135-21*	231.5025880 m ²
③ 135-13*	231.5096920 m ²
④ 135-14*	231.5025880 m ²
⑤ 135-15*	231.5025880 m ²
⑥ 135-16*	231.5108350 m ²
⑦ 135-17*	132.3211315 m ²
⑧ 135-22*	99.2298300 m ²
⑨ 135-20*	645.3908250 m ²
⑩ 19-1*	449.0724995 m ²

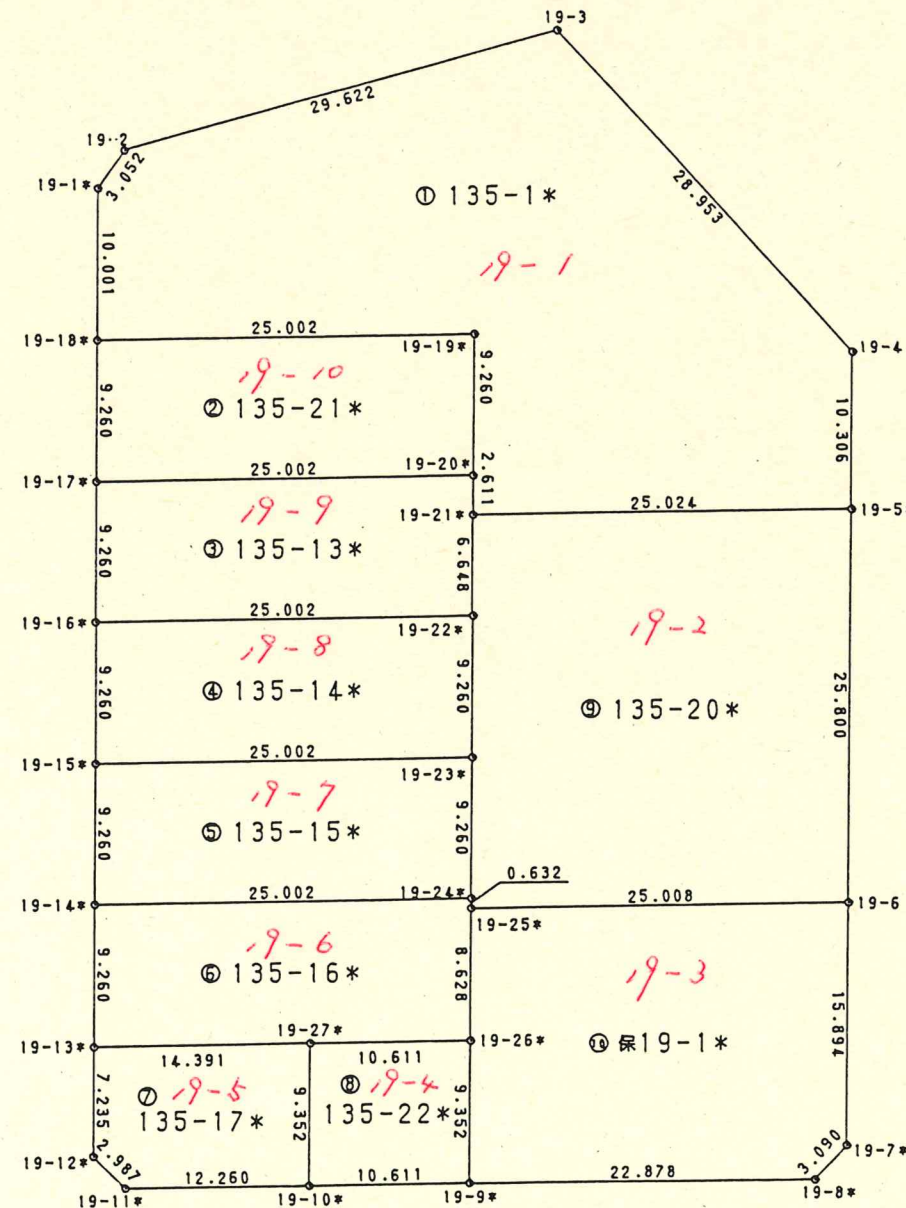

NO.	X	Y
19-1*	90554.585	-6353.277
19-2	90557.486	-6352.328
19-3	90573.252	-6327.250
19-4	90558.716	-6302.210
19-5*	90548.862	-6299.191
19-21*	90541.276	-6323.037
19-20*	90543.772	-6323.805
19-19*	90552.624	-6326.523
19-18*	90545.024	-6350.342
19-17*	90536.172	-6347.624
19-22*	90534.920	-6321.087
19-16*	90527.320	-6344.906
19-23*	90526.068	-6318.369
19-15*	90518.468	-6342.188
19-24*	90517.216	-6315.651
19-14*	90509.616	-6339.470
19-25*	90516.612	-6315.465
19-26*	90508.364	-6312.933
19-27*	90505.138	-6323.042
19-13*	90500.764	-6336.752
19-10*	90496.198	-6320.297
19-11*	90492.471	-6331.977
19-12*	90493.848	-6334.628
19-9*	90499.424	-6310.188
19-6	90524.194	-6291.634
19-7*	90508.997	-6286.978
19-8*	90506.226	-6288.345

* * *

直 角 座 標 法 面 積 計 算 書

* * *

現場名：勝田土地区画整理事業 その2 NEW (12BL~32BL.別有り)

90年 9月 20日

PAGE 19

地番 : (19) 勝1-19-1

No	Xn	Yn	距離	方向角	測角	Xn+1-Xn-1	Yn+1-Yn-1	Yn*(Xn+1-Xn-1)	Xn*(Yn+1-Yn-1)
19-1*	90554.585	-6353.277	10.001	162°56'05"	144°49'13"	-12.462	1.986	79174.537974	179841.405810
19-18*	90545.024	-6350.342	25.002	72°18'13"	89°22'08"	-1.961	26.754	12453.020662	2422441.572096
19-19*	90552.624	-6326.523	9.260	162°55'51"	270°37'38"	-1.252	26.537	7920.806796	2402994.983088
19-20*	90543.772	-6323.805	2.611	162°53'50"	179°57'59"	-11.348	3.486	71762.539140	315635.589192
19-21*	90541.276	-6323.037	25.024	72°21'10"	89°27'20"	5.090	24.614	-32184.258330	2228582.967464
19-5*	90548.862	-6299.191	10.306	342°57'59"	90°36'49"	17.440	20.827	-109857.891040	1885861.148874
19-4	90558.716	-6302.210	28.953	300°08'08"	137°10'09"	24.390	-28.059	-153710.901900	-2540987.012244
19-3	90573.252	-6327.250	29.622	237°50'36"	117°42'28"	-1.230	-50.118	7782.517500	-4539350.243736
19-2	90557.486	-6352.328	3.052	198°06'52"	140°16'16"	-18.667	-26.027	118578.906776	-2356939.688122

143.831

倍面積

-1919.277578

面積

959.6387890

地 積

959.63

現 場 名：勝田土地区画整理事業 その2 NEW (12BL~32BL.別有り)

90年 9月 20日 PAGE 21

地 番：(21) 勝1-19-3

No	Xn	Yn	距 離	方 向 角	測 角	Xn+1-Xn-1	Yn+1-Yn-1	Yn*(Xn+1-Xn-1)	Xn*(Yn+1-Yn-1)
19-25*	90516.612	-6315.465	8.628	162°56'04"	90°35'00"	-15.830	-21.299	99973.810950	-1927913.318988
19-26*	90508.364	-6312.933	9.352	162°55'52"	179°59'48"	-17.188	5.277	108506.692404	477612.636828
19-9*	90499.424	-6310.188	22.878	72°42'12"	89°46'20"	-2.138	24.588	13491.181944	2225199.837312
19-8*	90506.226	-6288.345	3.090	26°15'30"	133°33'18"	9.573	23.210	-60198.326685	2100649.505460
19-7*	90508.997	-6286.978	15.894	342°57'58"	136°42'28"	17.968	-3.289	-112964.420704	-297684.091133
19-6	90524.194	-6291.634	25.008	252°21'04"	89°23'06"	7.615	-28.487	-47910.792910	-2578762.714478
			84.850					倍面積	-898.144999
								面積	449.0724995

地 積 449.07

現場名：勝田土地区画整理事業 その2 NEW (12BL~32BL.別有り)

90年 9月 20日

PAGE 24

地番 : (24) 勝1-19-6

No	Xn	Yn	距離	方向角	測角	Xn+1-Xn-1	Yn+1-Yn-1	Yn*(Xn+1-Xn-1)	Xn*(Yn+1-Yn-1)
19-14*	90509.616	-6339.470	9.260	162°55'51"	90°37'38"	-16.452	-21.101	104296.960440	-1909843.407216
19-13*	90500.764	-6336.752	14.391	72°18'19"	89°22'28"	-4.478	16.428	28375.975456	1486746.550992
19-27*	90505.138	-6323.042	10.611	72°18'04"	179°59'45"	7.600	23.819	-48055.119200	2155741.882022
19-26*	90508.364	-6312.933	8.628	342°56'04"	90°38'00"	11.474	7.577	-72434.593242	685781.874028
19-25*	90516.612	-6315.465	0.632	342°53'02"	179°56'58"	8.852	-2.718	-55904.496180	-246024.151416
19-24*	90517.216	-6315.651	25.002	252°18'13"	89°25'11"	-6.996	-24.005	44184.294396	-2172865.770080
			68.524					倍面積	-463.021670
								面積	231.5108350

地 積 231.51

