

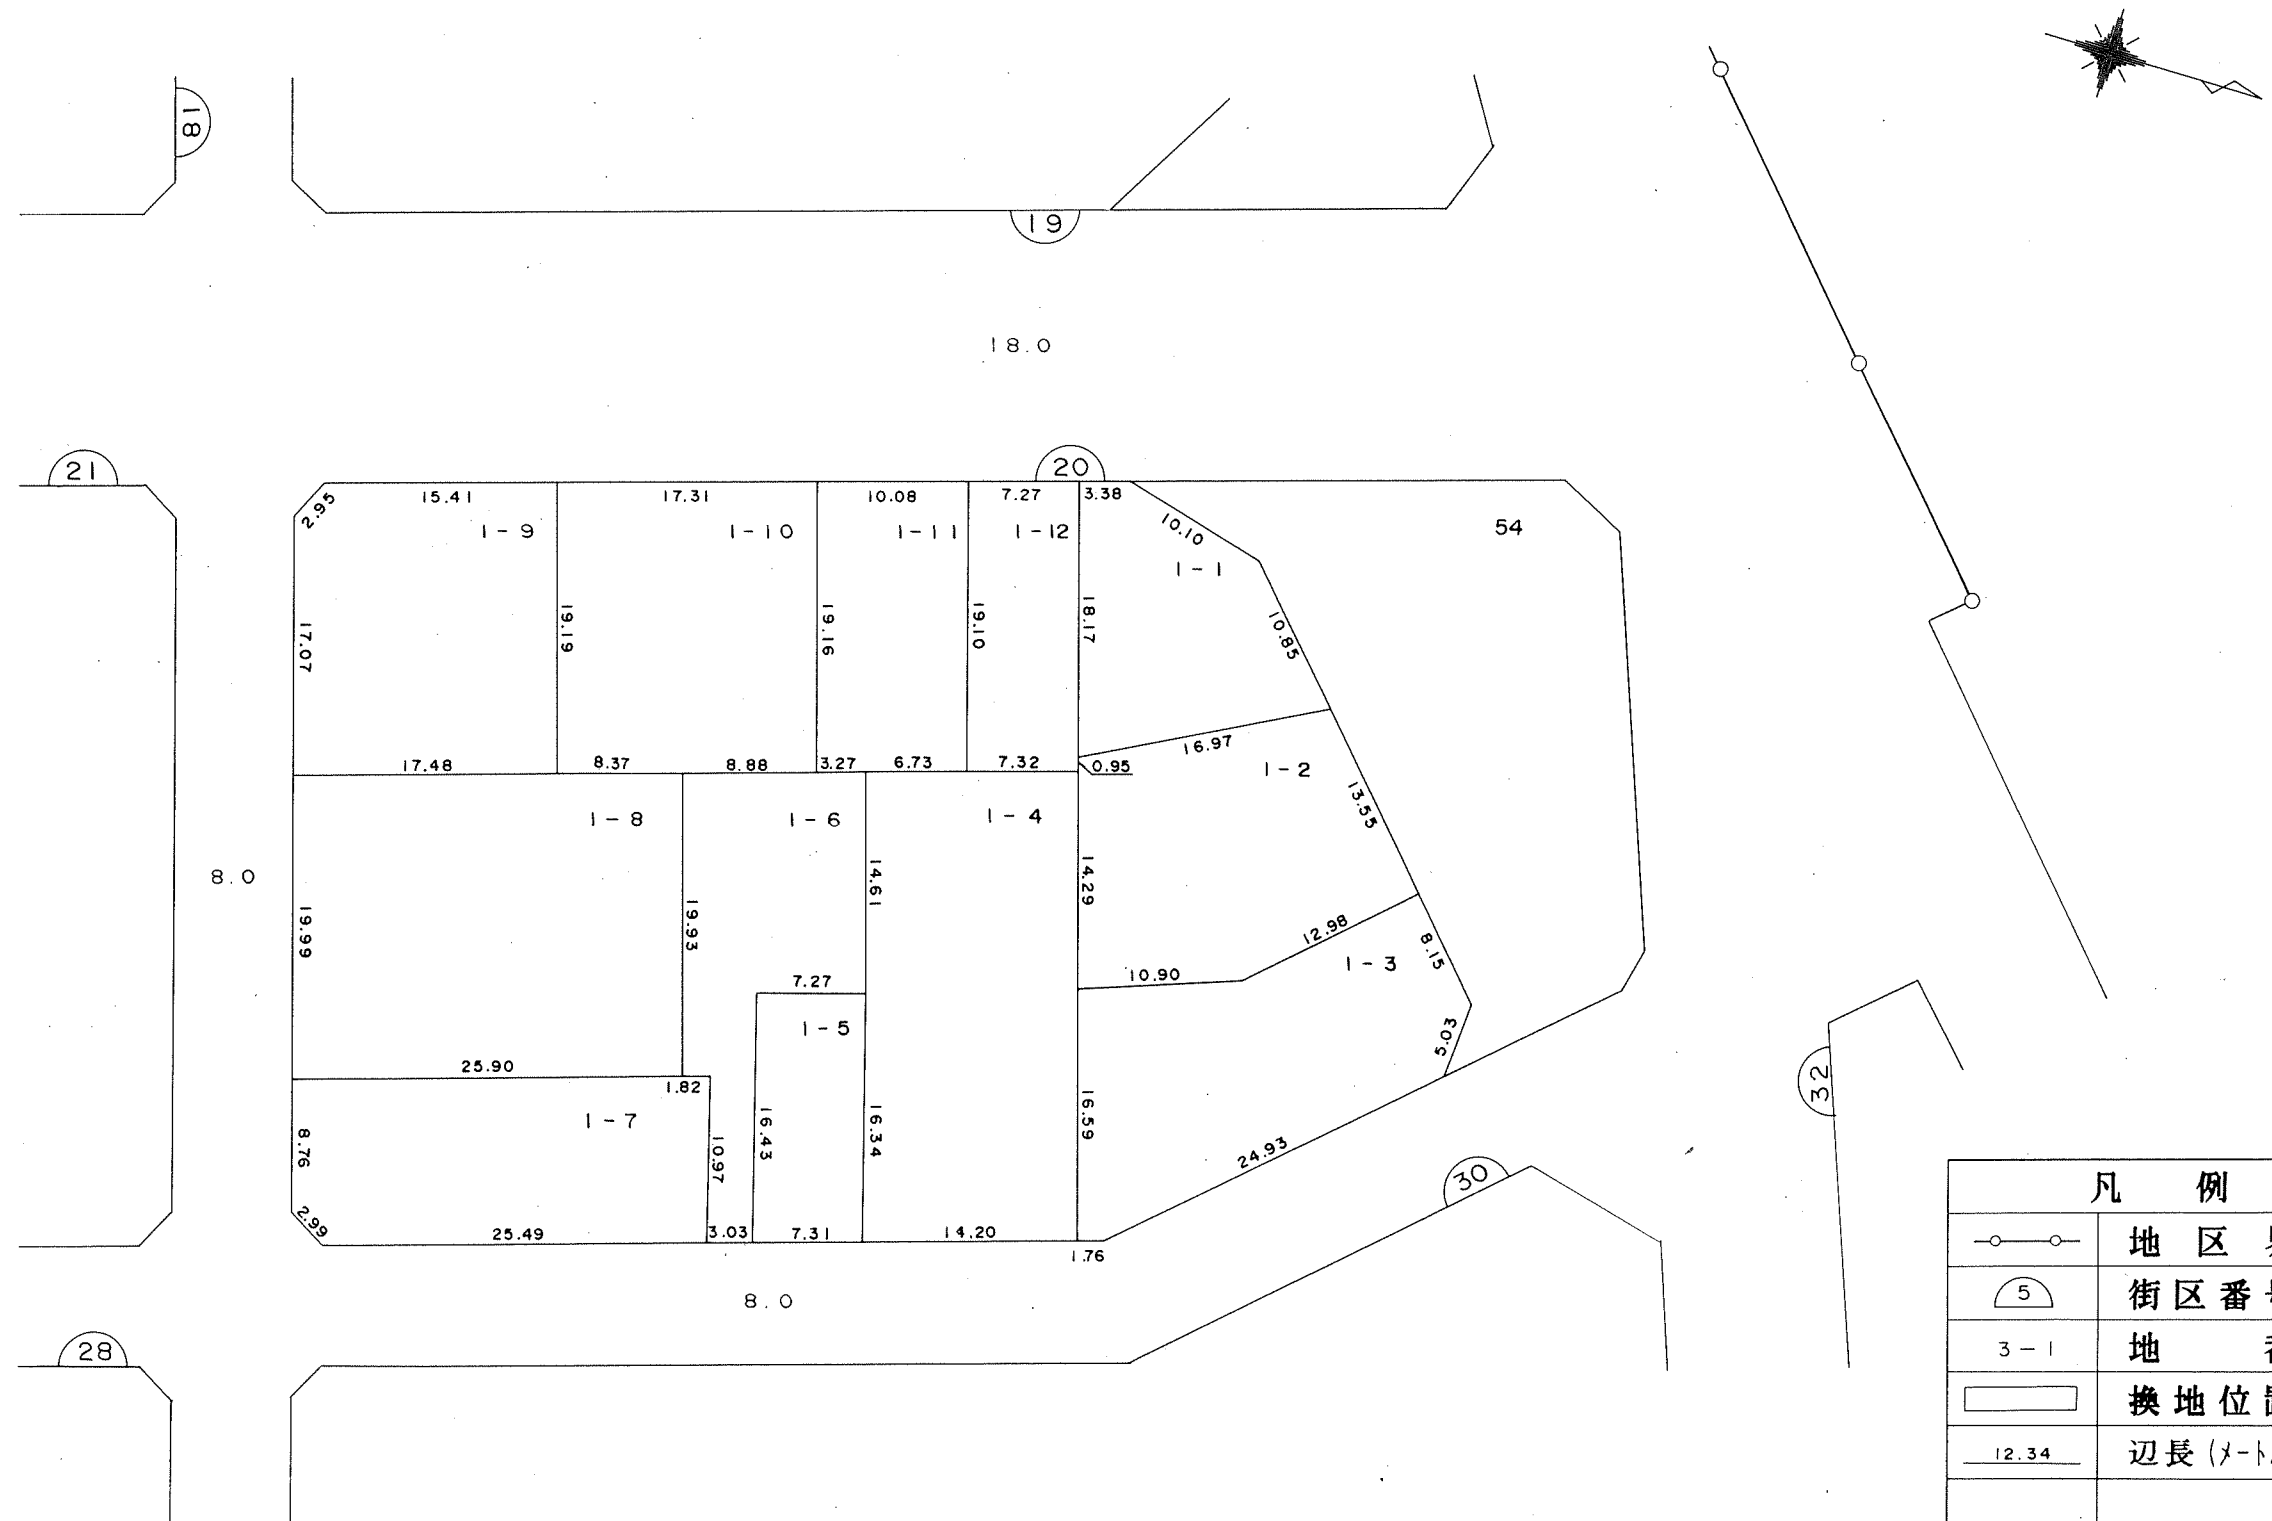


縮尺 = 500 分の 1

町名 勝田二丁目

 


凡 例	
	地 区 界
	街 区 番 号
3 - 1	地 番
	換 地 位 置
<u>12.34</u>	辺 長 (メ-トル)

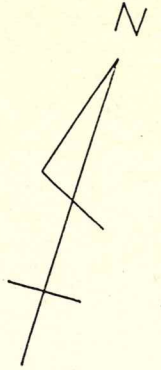

第20街区

月形田二丁目

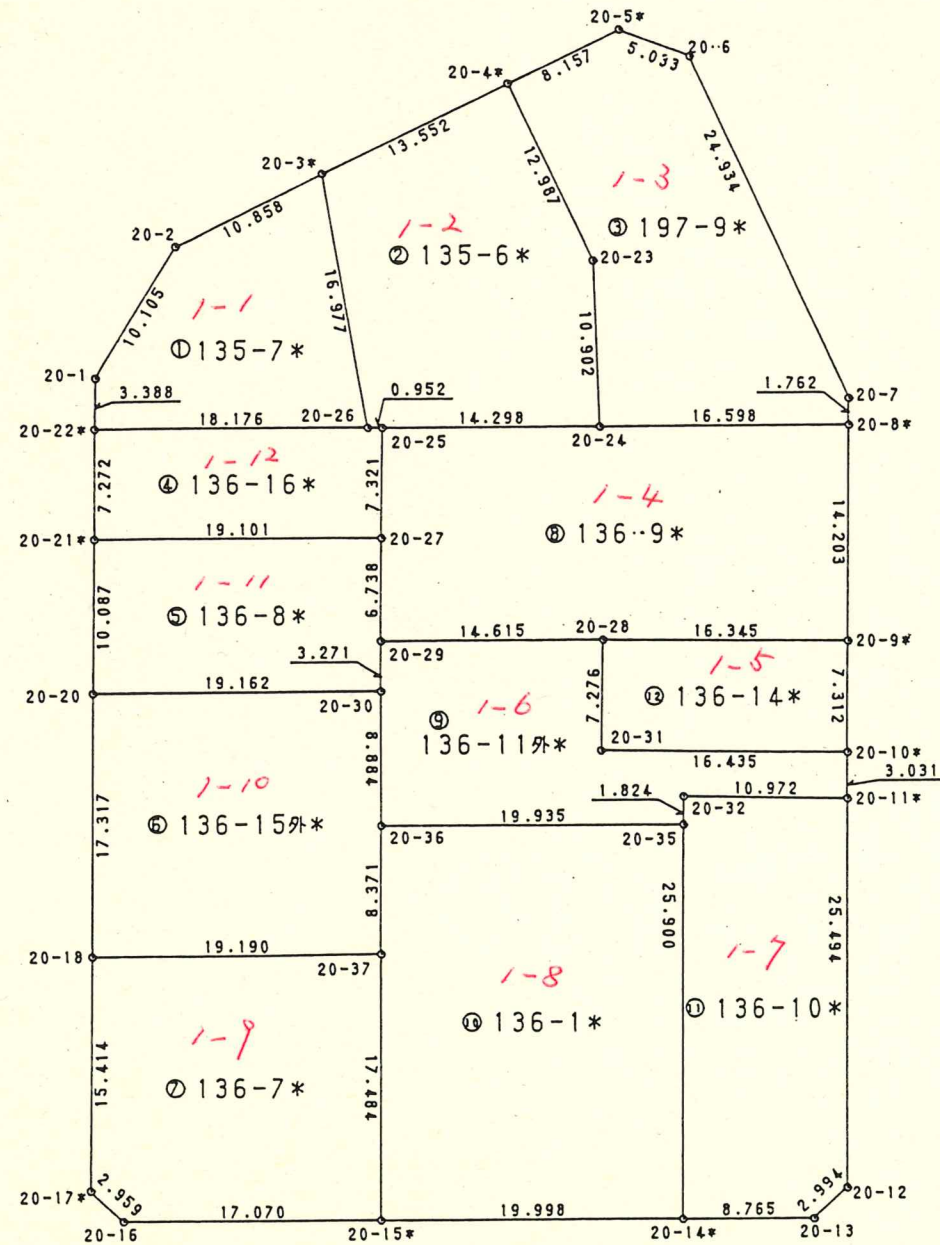

合計面積 3462.5690495 m²

地番	面積
① 135-7*	206.6037530 m ² ✓
② 135-6*	311.0940965 m ² ✓
③ 197-9*	339.4948660 m ² ✓
④ 136-16*	139.4325000 m ² ✓
⑤ 136-8*	192.1316185 m ² ✓
⑥ 136-15外*	331.6304465 m ² ✓
⑦ 136-7*	333.2431030 m ² ✓
⑧ 136-9*	435.3675835 m ² ✓
⑨ 136-11外*	236.0305670 m ² ✓
⑩ 136-1*	517.0175770 m ² ✓
⑪ 136-10*	300.9788850 m ² ✓
⑫ 136-14*	119.5440535 m ² ✓

NO.	X	Y
20-1	90565.411	-6285.458
20-2	90575.181	-6282.876
20-3*	90582.568	-6274.918
20-26	90567.498	-6267.101
20-22*	90562.168	-6284.478
20-4*	90591.787	-6264.985
20-23	90582.254	-6256.166
20-24	90571.978	-6252.524
20-25	90567.781	-6266.192
20-5*	90597.336	-6259.006
20-6	90596.971	-6253.986
20-7	90578.553	-6237.179
20-8*	90576.868	-6236.663
20-27	90560.765	-6264.100
20-21*	90555.207	-6282.375
20-29	90554.320	-6262.133
20-30	90551.201	-6261.147
20-20*	90545.551	-6279.457
20-20	90545.551	-6279.457
20-36	90542.711	-6258.530
20-37	90534.701	-6256.098
20-18	90528.984	-6274.417
20-15*	90517.995	-6250.940
20-16	90512.974	-6267.255
20-17*	90514.237	-6269.931
20-9*	90563.288	-6232.501
20-28	90558.659	-6248.177
20-31	90551.677	-6246.130
20-10*	90556.297	-6230.358
20-11*	90553.399	-6229.470
20-32	90550.364	-6240.014
20-35	90548.617	-6239.490
20-14*	90523.877	-6231.827
20-12	90529.042	-6221.943
20-13	90526.455	-6223.450

* * *

直 角 座 標 法 面 積 計 算 書

* * *

現 場 名 : 勝 田 土 地 区 画 整 理 事 業 そ の 2 NEW (12BL~32BL.別有り)

90年 9月 20日

PAGE

2

地 番 : (2) 勝 2-1-2

No	Xn	Yn	距離	方向角	測角	Xn+1-Xn-1	Yn+1-Yn-1	Yn*(Xn+1-Xn-1)	Xn*(Yn+1-Yn-1)
20-3*	90582.568	-6274.918	16.977	152°35'01"	105°26'55"	-24.289	-2.116	152411.483302	-191672.713888
20-26	90567.498	-6267.101	0.952	72°42'25"	100°07'24"	-14.787	8.726	92671.622487	790291.987548
20-25	90567.781	-6266.192	14.298	72°55'48"	180°13'23"	4.480	14.577	-28072.540160	1320206.543637
20-24	90571.978	-6252.524	10.902	340°29'05"	87°33'17"	14.473	10.026	-90492.779852	908074.651428
20-23	90582.254	-6256.166	12.987	317°13'41"	156°44'36"	19.809	-12.461	-123928.392294	-1128745.467094
20-4*	90591.787	-6264.985	13.552	227°08'06"	89°54'25"	0.314	-18.752	-1967.205290	-1698777.189824
			69.668					倍面積	-622.188193
								面積	311.0940965

地 積

311.09

* * *

直 角 座 標 法 面 積 計 算 書

* * *

現場名：勝田土地区画整理事業 その2 NEW (12BL~32BL.別有り)

90年 9月 20日

PAGE

3

地番 : (3) 勝2-1-3

No	Xn	Yn	距離	方向角	測角	Xn+1-Xn-1	Yn+1-Yn-1	Yn*(Xn+1-Xn-1)	Xn*(Yn+1-Yn-1)
20-4*	90591.787	-6264.985	12.987	137°13'41"	90°05'31"	-15.082	2.840	94488.503770	257280.675080
20-23	90582.254	-6256.166	10.902	160°29'05"	203°15'24"	-19.809	12.461	123928.392294	1128745.467094
20-24	90571.978	-6252.524	16.598	72°51'55"	92°22'50"	-5.386	19.503	33676.094264	1766425.286934
20-8*	90576.868	-6236.663	1.762	342°58'26"	90°06'31"	6.575	15.345	-41006.059225	1389902.039460
20-7	90578.553	-6237.179	24.934	317°37'07"	154°38'41"	20.103	-17.323	-125386.009437	-1569092.273619
20-6	90596.971	-6253.986	5.033	274°09'31"	136°32'24"	18.783	-21.827	-117468.619038	-1977460.086017
20-5*	90597.336	-6259.006	8.157	227°08'10"	132°58'39"	-5.184	-10.999	32446.687104	-996480.098664
			80.373					倍面積	-678.989732
								面積	339.4948660

地 積

339.49

* * *

直 角 座 標 法 面 積 計 算 書

* * *

現 場 名 : 勝 田 土 地 区 画 整 理 事 業 そ の 2 NEW (12BL~32BL.別有り)

90年 9月 20日

PAGE

6

地 番 : (6) 勝 2-1-6

No	Xn	Yn	距離	方向角	測角	Xn+1-Xn-1	Yn+1-Yn-1	Yn*(Xn+1-Xn-1)	Xn*(Yn+1-Yn-1)
20-29	90554.320	-6262.133	3.271	162° 27' 25"	89° 43' 40"	-7.458	-12.970	46702.987914	-1174489.530400
20-30	90551.201	-6261.147	8.884	162° 52' 06"	180° 24' 41"	-11.609	3.603	72685.655523	326255.977203
20-36	90542.711	-6258.530	19.935	72° 46' 00"	89° 53' 54"	-2.584	21.657	16172.041520	1960883.492127
20-35	90548.617	-6239.490	1.824	343° 18' 14"	90° 32' 14"	7.653	18.516	-47750.816970	1676598.192372
20-32	90550.364	-6240.014	10.972	73° 56' 31"	270° 38' 17"	4.782	10.020	-29839.746948	907314.647280
20-11*	90553.399	-6229.470	3.031	342° 57' 50"	89° 01' 19"	5.933	9.656	-36959.445510	874383.620744
20-10*	90556.297	-6230.358	16.435	253° 40' 24"	90° 42' 34"	-1.722	-16.660	10728.676476	-1508667.908020
20-31	90551.677	-6246.130	7.276	343° 39' 35"	269° 59' 11"	2.362	-17.819	-14753.359060	-1613540.332463
20-28	90558.659	-6248.177	14.615	252° 43' 45"	89° 04' 10"	2.643	-16.003	-16513.931811	-1449210.219977
			86.243					倍面積	-472.061134
							面積		236.0305670
							地 積		236.03

現場名：勝田土地区画整理事業 その2 NEW (12BL~32BL.別有り)

90年 9月 20日

PAGE 7

地番 : (7) 勝2-1-7

No	Xn	Yn	距離	方向角	測角	Xn+1-Xn-1	Yn+1-Yn-1	Yn*(Xn+1-Xn-1)	Xn*(Yn+1-Yn-1)
20-32	90550.364	-6240.014	1.824	163°18'14"	89°21'43"	-4.782	-10.020	29839.746948	-907314.647280
20-35	90548.617	-6239.490	25.900	162°47'24"	179°29'10"	-26.487	8.187	165265.371630	741321.527379
20-14*	90523.877	-6231.827	8.765	72°53'40"	90°06'16"	-22.162	16.040	138109.749974	1452002.987080
20-13	90526.455	-6223.450	2.994	30°13'19"	137°19'39"	5.165	9.884	-32144.119250	894763.481220
20-12	90529.042	-6221.943	25.494	342°49'39"	132°36'20"	26.944	-6.020	-167644.032192	-544984.832840
20-11*	90553.399	-6229.470	10.972	253°56'31"	91°06'52"	21.322	-18.071	-132824.759340	-1636390.473329
			75.949					倍面積	-601.957770
								面積	300.9788850

地 積 300.97

