


青森都市計画勝田土地区画整理事業 換地図 縮尺 = 500 分の 1

町 名 勝 田 二 丁 目

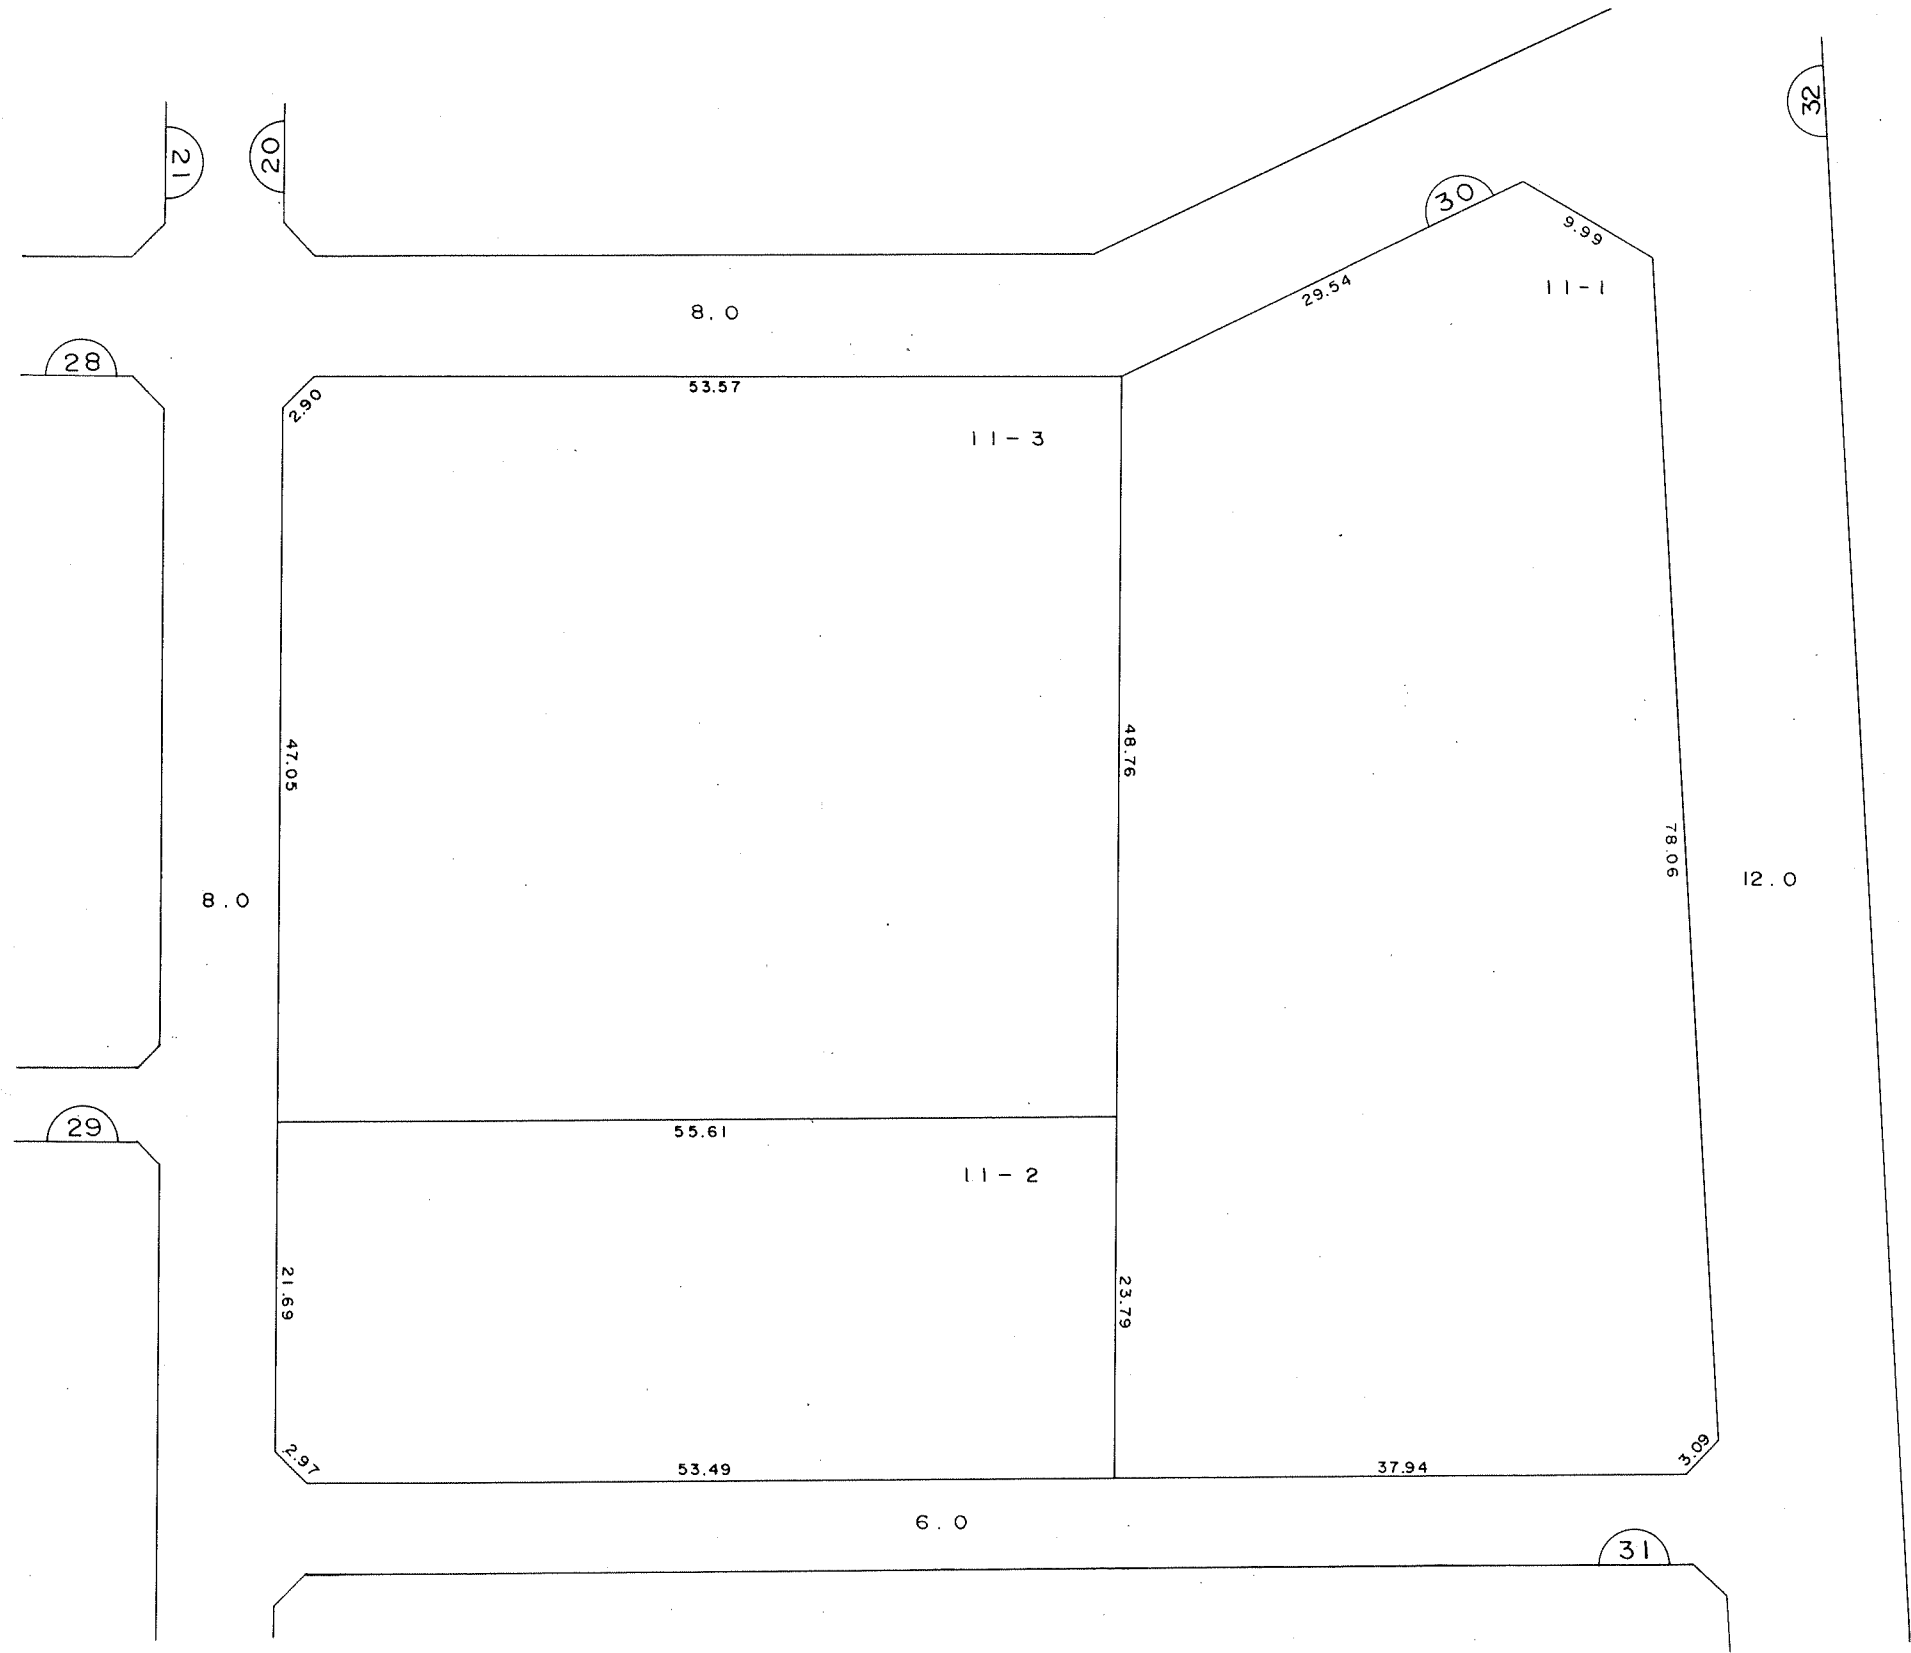

凡 例	
	地 区 界
	街区番号
	地 番
	換地位置
	辺長 (メートル)



第30街区

月秀田二丁目

合計面積 7051.5513760 m²

地番	面積
① 137-4*	3010.8588245 m ²
② 136-5*	2719.9432305 m ²
③ 136-6*	1320.7493210 m ²

NO.	X	Y
30-1	90604.369	-6250.046
30-2	90614.092	-6247.734
30-3	90641.578	-6174.664
30-4	90640.181	-6171.903
30-5*	90603.955	-6160.599
30-12*	90596.982	-6183.344
30-11	90582.686	-6229.971
30-8*	90543.895	-6166.778
30-9	90530.103	-6211.764
30-10	90531.443	-6214.342
30-6	90552.890	-6144.664
30-7	90550.254	-6146.038

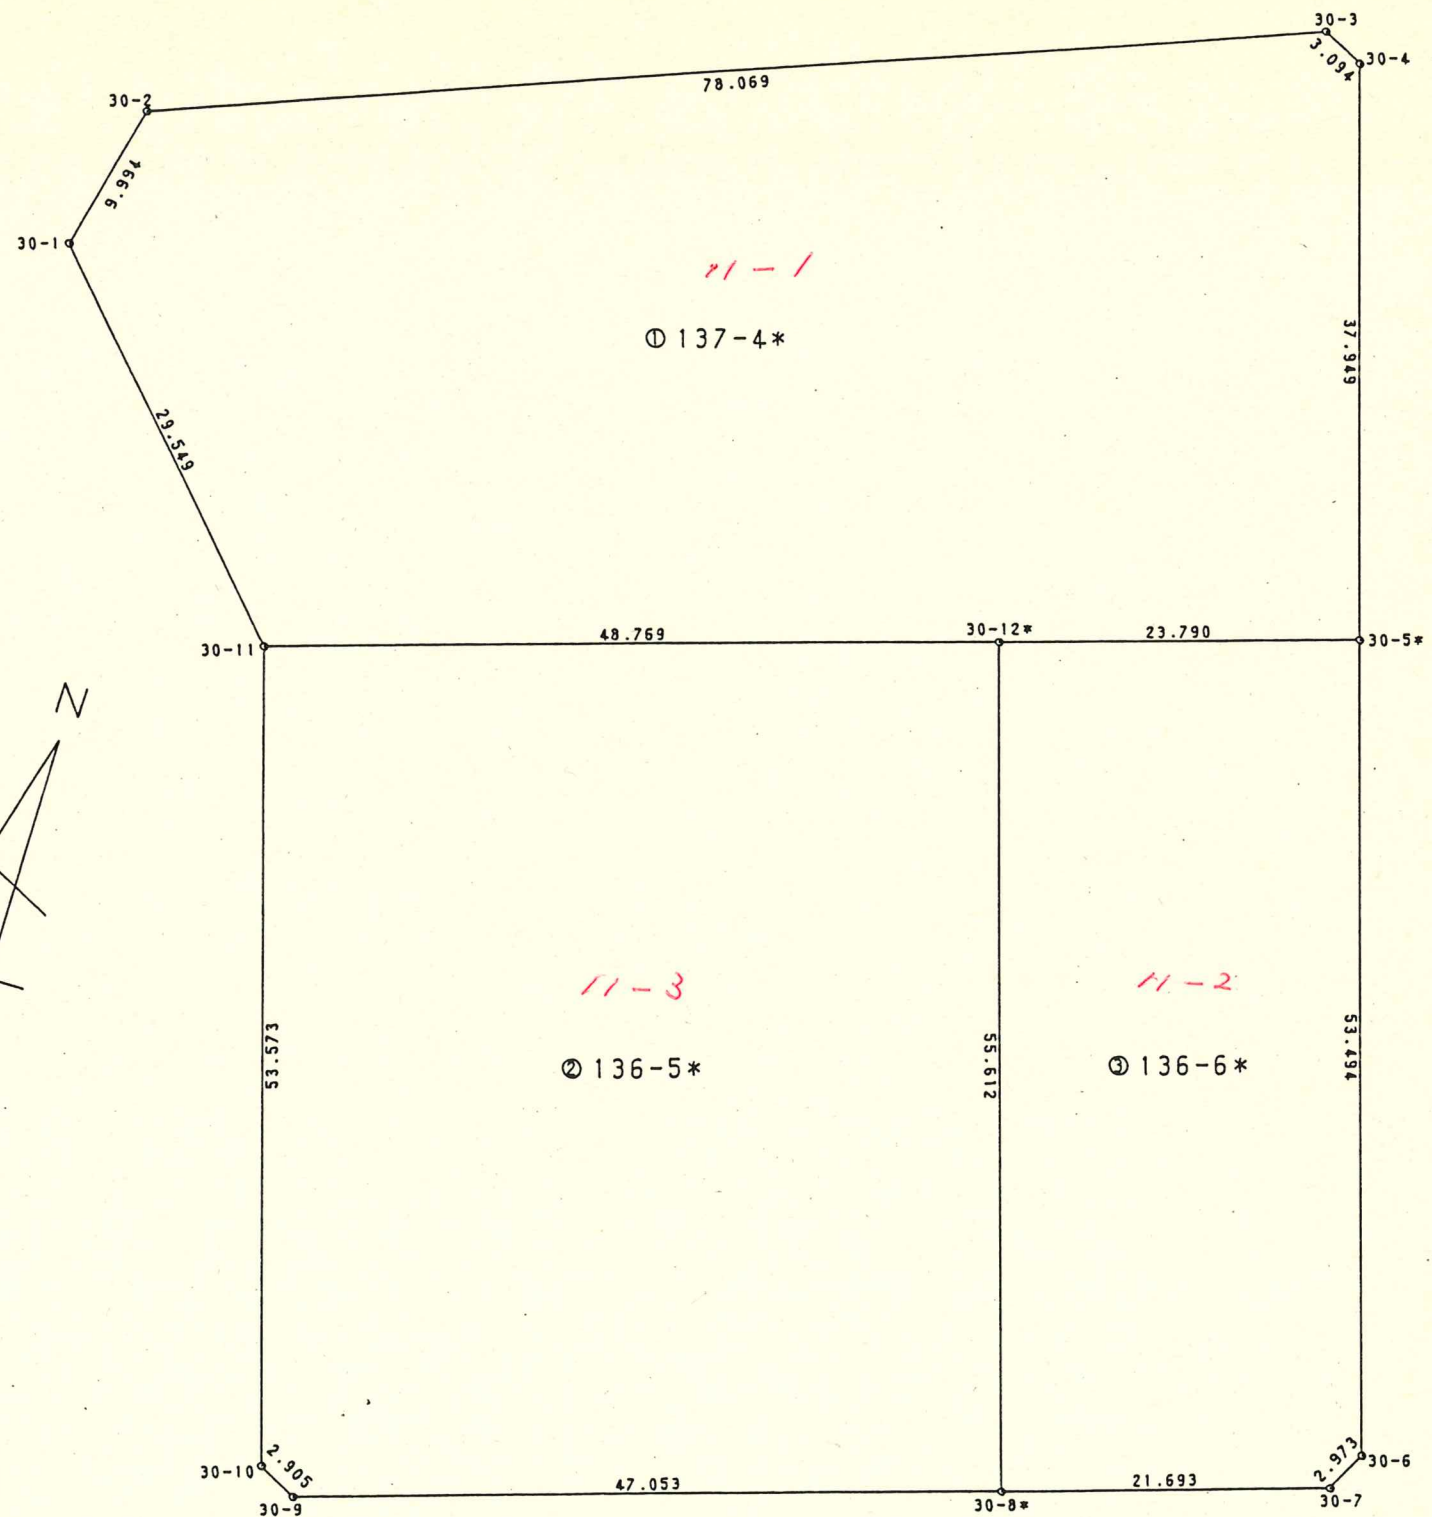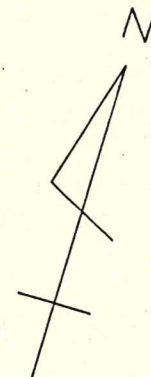

現場名：勝田土地区画整理事業 その2 NEW (12BL~32BL.別有り)

90年 9月 20日

PAGE 117

地番 : (117) 勝2-11-1

No	Xn	Yn	距離	方向角	測角	Xn+1-Xn-1	Yn+1-Yn-1	Yn*(Xn+1-Xn-1)	Xn*(Yn+1-Yn-1)
30-1	90604.369	-6250.046	29.549	137°12'19"	123°49'46"	-31.406	17.763	196288.944676	1609405.406547
30-11	90582.686	-6229.971	48.769	72°57'15"	115°44'56"	-7.387	66.702	46020.795777	6042046.321572
30-12*	90596.982	-6183.344	23.790	72°57'21"	180°00'06"	21.269	69.372	-131513.543536	6284893.835304
30-5*	90603.955	-6160.599	37.949	342°40'12"	89°42'51"	43.199	11.441	-266131.716201	1036599.849155
30-4	90640.181	-6171.903	3.094	296°50'18"	134°10'06"	37.623	-14.065	-232205.506569	-1274854.145765
30-3	90641.578	-6174.664	78.069	249°23'09"	132°32'51"	-26.089	-75.831	161090.809096	-6873441.501318
30-2	90614.092	-6247.734	9.994	193°22'33"	123°59'24"	-37.209	-75.382	232471.934406	-6830671.483144
			231.214					倍面積	-6021.717649

面積 3010.8588245

地 積 3010.85

