



縮尺 = 500 分の 1

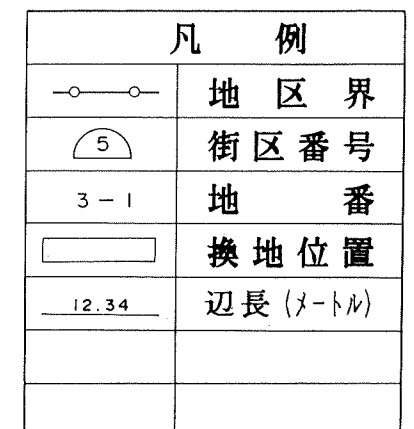

第69街区

松原二丁目

参考資料

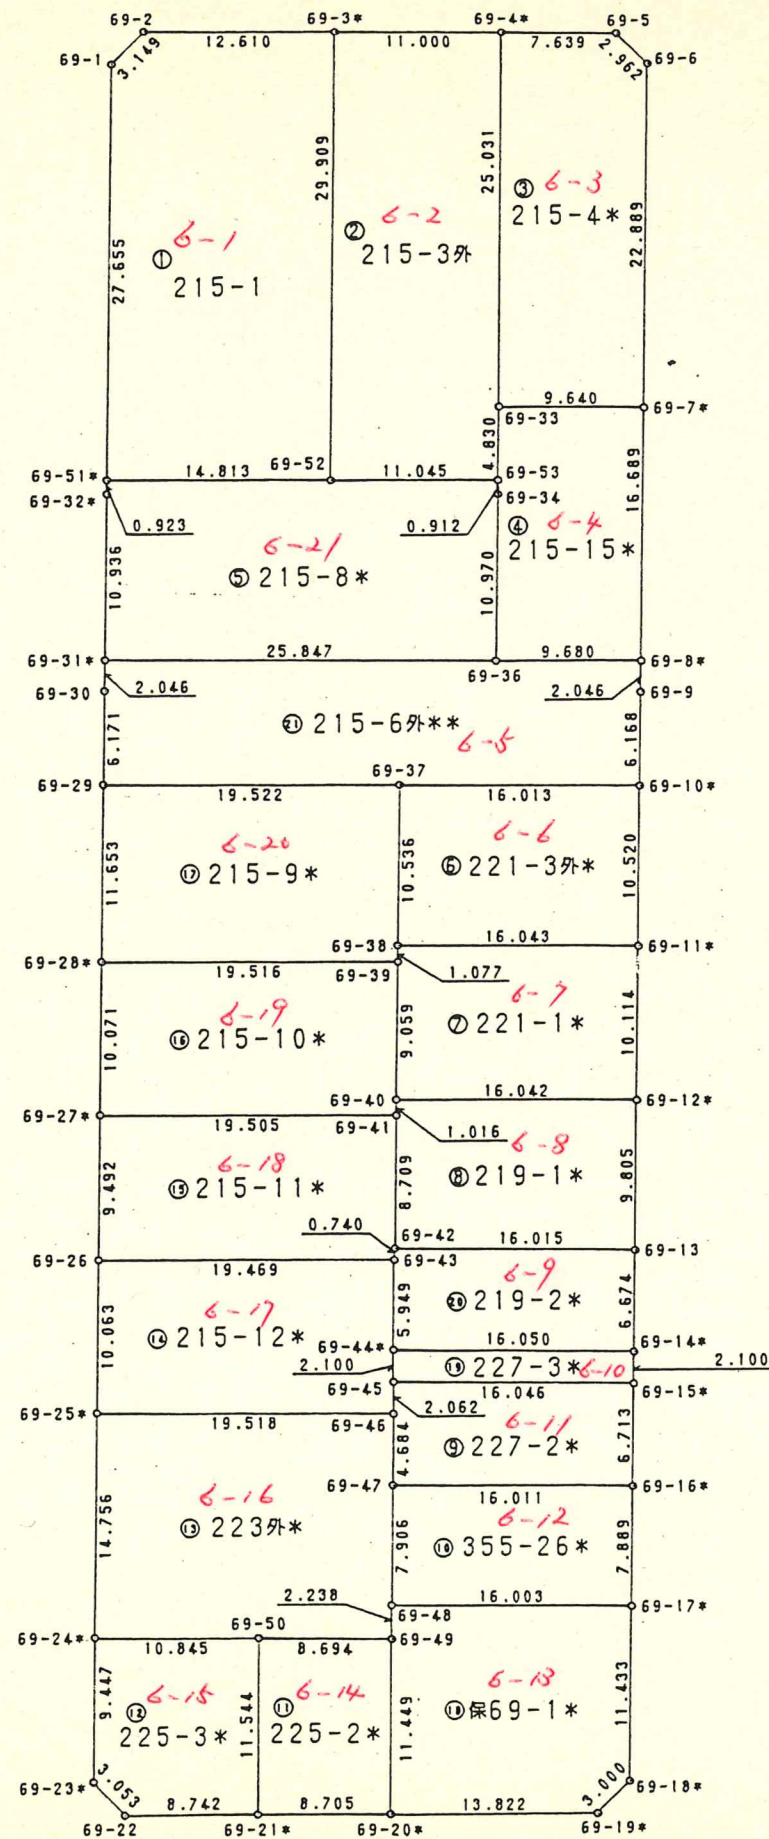

合計面積 4163.8395215 m²

地番	面積
① 215-1	440.2879805 m ²
② 215-3外A*	329.7712905 m ²
③ 215-4*	239.8170430 m ²
④ 215-15*	161.2719585 m ²
⑤ 215-8**	306.8410070 m ²
⑥ 221-3外*	168.7431140 m ²
⑦ 221-1*	162.3022810 m ²
⑧ 219-1*	156.4543480 m ²
⑨ 227-2*	107.7652855 m ²
⑩ 355-26*	126.4099150 m ²
⑪ 225-2*	100.0140640 m ²
⑫ 225-3*	123.5852355 m ²
⑬ 223外*	288.6388120 m ²
⑭ 215-12*	196.4928515 m ²
⑮ 215-11*	184.7462975 m ²
⑯ 215-10*	196.4501000 m ²
⑰ 215-9*	226.9154270 m ²
⑱ 保69-1*	215.1234255 m ²
⑲ 227-3*	33.6946090 m ²
⑳ 219-2*	107.2522185 m ²
㉑ 215-6外**	291.2622580 m ²

NO.	X	Y
69-1	90678.409	-5693.346
69-2	90681.218	-5691.923
69-3*	90684.767	-5679.823
69-52	90656.111	-5671.256
69-51*	90651.903	-5685.459
69-32*	90651.018	-5685.196
69-4*	90687.862	-5669.267
69-33	90663.898	-5662.038
69-53	90659.266	-5660.671
69-34	90658.396	-5660.398
69-5	90690.011	-5661.937
69-6	90688.573	-5659.347
69-7*	90666.641	-5652.796
69-8*	90650.650	-5648.021
69-36	90647.874	-5657.294
69-31*	90640.536	-5682.077
69-37	90638.234	-5661.024
69-10*	90642.780	-5645.670
69-11*	90632.700	-5642.659
69-38	90628.130	-5658.037
69-12*	90623.009	-5639.765
69-40	90618.418	-5655.136
69-39	90627.105	-5657.705
69-13	90613.614	-5636.959
69-42	90609.108	-5652.327
69-41	90617.449	-5654.831
69-45	90600.679	-5649.846
69-15*	90605.206	-5634.452
69-16*	90598.773	-5632.533
69-47	90594.225	-5647.884
69-46	90598.714	-5649.220
69-17*	90591.213	-5630.279
69-48	90586.651	-5645.618
69-50	90582.052	-5653.294
69-49	90584.513	-5644.956
69-20*	90573.554	-5641.641
69-21*	90570.999	-5649.963
69-24*	90578.969	-5663.692
69-22	90568.433	-5658.320
69-23*	90569.917	-5660.988
69-25*	90593.108	-5667.916
69-26	90602.750	-5670.797
69-43	90608.387	-5652.162
69-44*	90602.690	-5650.450
69-27*	90611.845	-5673.514
69-28*	90621.495	-5676.397
69-29	90632.660	-5679.733
69-18*	90580.257	-5627.012
69-19*	90577.612	-5628.428
69-14*	90607.218	-5635.052
69-9	90648.690	-5647.434
69-30	90638.575	-5681.493

PAGE 52

地 番 : (52) 松 2-6-1

[illegible]

現場名：勝田土地区画整理事業 その4 NEW (53BL~72BL)

91年 2月 5日 PAGE 60

地番 : (1) 松2-6-9

No	Xn	Yn	距離	方向角	測角	Xn+1-Xn-1	Yn+1-Yn-1	Yn*(Xn+1-Xn-1)	Xn*(Yn+1-Yn-1)
69-42	90609.108	-5652.327	0.740	167° 06' 36"	93° 27' 05"	-5.227	-15.203	29544.713229	-1377530.268924
69-43	90608.387	-5652.162	5.949	163° 16' 26"	176° 09' 50"	-6.418	1.877	36275.575716	170071.942399
69-44*	90602.690	-5650.450	16.050	73° 36' 48"	90° 20' 22"	-1.169	17.110	6605.376050	1550212.025900
69-14*	90607.218	-5635.052	6.674	343° 23' 52"	89° 47' 04"	10.924	13.491	-61557.308048	1222381.978038
69-13	90613.614	-5636.959	16.015	253° 39' 31"	90° 15' 39"	1.890	-17.275	-10653.852510	-1565350.181850
			45.428					倍面積	-214.504437
							面積		107.2522185
							地 積		107.25

