



縮尺 = 500 分の 1

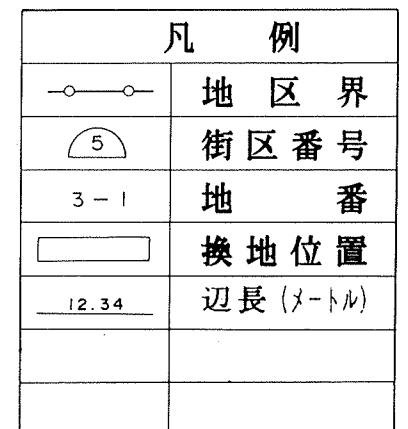

第70街区

本公原二丁目

参考資料

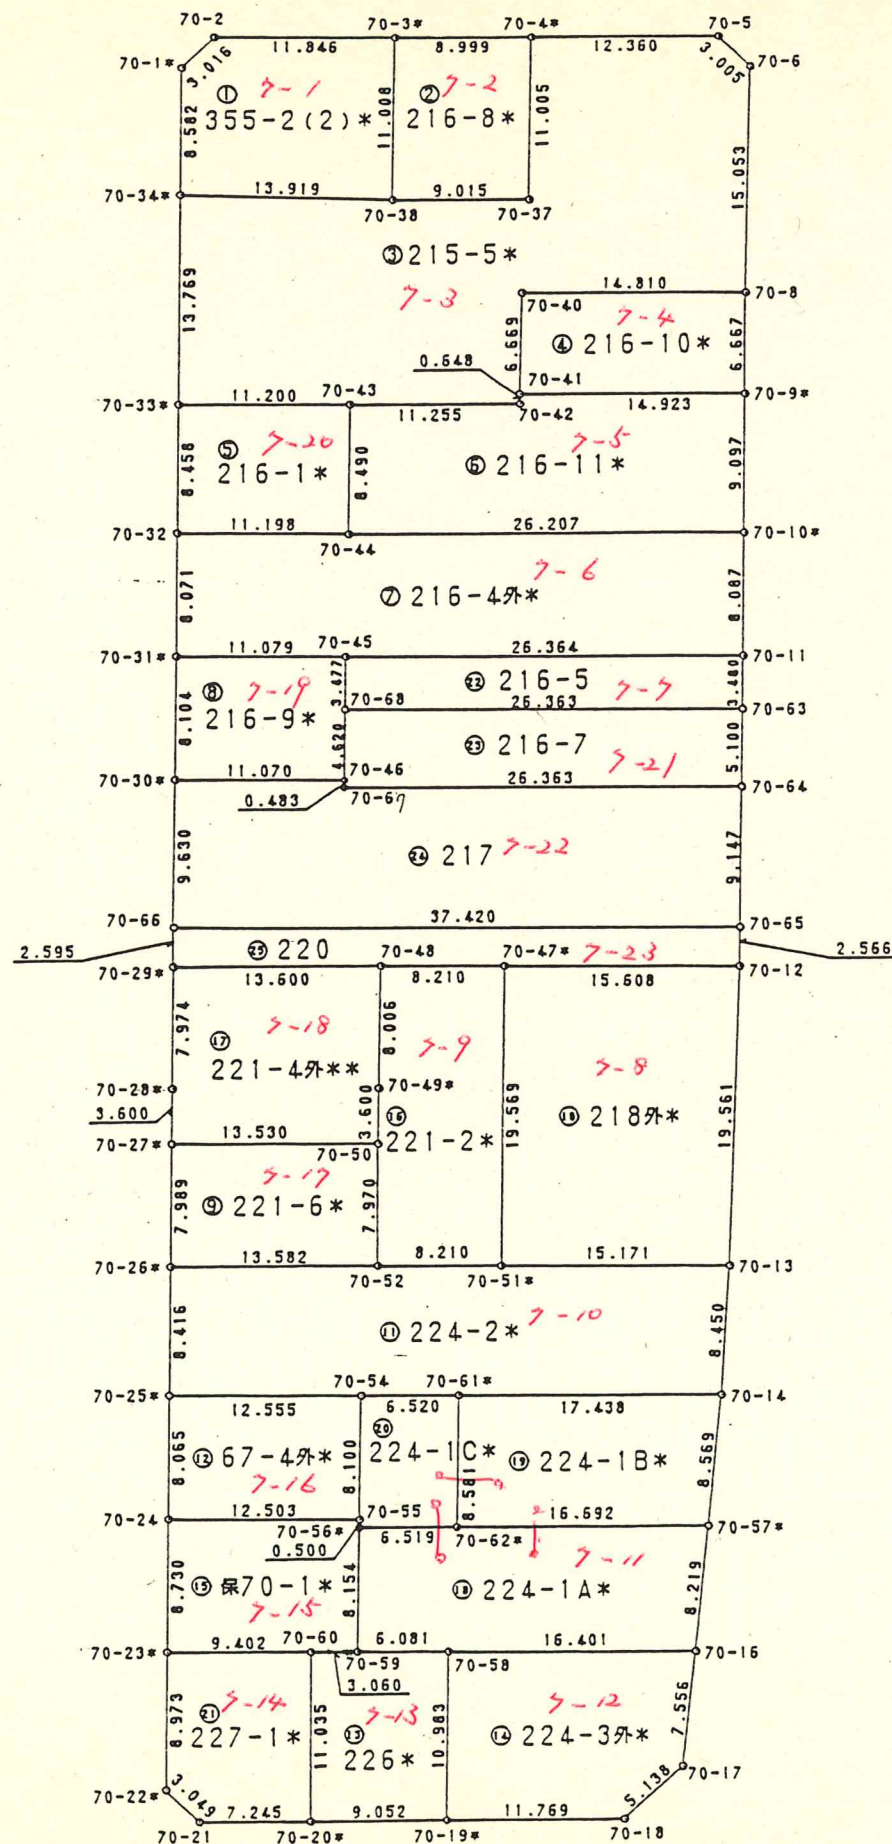

合計面積 4293.9684240 m²

地番	面積
① 355-2(2)*	149.2134090 m ²
② 216-8*	99.1300340 m ²
③ 215-5*	552.8049645 m ²
④ 216-10*	99.1217370 m ²
⑤ 216-1*	94.9013030 m ²
⑥ 216-11*	231.7808885 m ²
⑦ 216-4外*	301.8104205 m ²
⑧ 216-9*	89.7124795 m ²
⑨ 221-6*	108.1649600 m ²
⑩ 218外*	301.0568070 m ²
⑪ 224-2*	310.8145770 m ²
⑫ 67-4外*	101.2619860 m ²
⑬ 226*	100.1705445 m ²
⑭ 224-3外*	167.1790415 m ²
⑮ 保70-1*	108.5151380 m ²
⑯ 221-2*	161.2647485 m ²
⑰ 221-4外**	157.2038060 m ²
⑱ 224-1A*	186.6692520 m ²
⑲ 224-1B*	146.0063875 m ²
⑳ 224-1C*	56.0096355 m ²
㉑ 227-1*	101.9663445 m ²
㉒ 216-5	91.6948825 m ²
㉓ 216-7	134.5051445 m ²
㉔ 217	347.9926320 m ²
㉕ 220	95.0173010 m ²

388.6688080

NO.	X	Y
70-1*	90690.281	-5653.570
70-2	90692.927	-5652.123
70-3*	90696.297	-5640.766
70-38	90685.726	-5637.694
70-34*	90682.056	-5651.120
70-4*	90698.857	-5632.139
70-37	90688.294	-5629.053
70-5	90702.373	-5620.290
70-6	90700.979	-5617.628
70-8	90686.505	-5613.495
70-40	90682.323	-5627.702
70-41	90675.909	-5625.876
70-42	90675.293	-5625.674
70-43	90672.068	-5636.457
70-33*	90668.860	-5647.188
70-9*	90680.125	-5611.561
70-44	90663.931	-5634.035
70-32	90660.754	-5644.773
70-10*	90671.420	-5608.921
70-11	90663.681	-5606.575
70-45	90656.185	-5631.851
70-31*	90653.019	-5642.468
70-46	90648.422	-5629.548
70-30*	90645.252	-5640.154
70-12	90644.225	-5600.806
70-47*	90639.818	-5615.779
70-48	90637.500	-5623.655
70-29*	90633.536	-5636.664
70-27*	90622.444	-5633.359
70-50	90626.358	-5620.408
70-52	90618.735	-5618.082
70-26*	90614.788	-5631.078
70-13	90625.354	-5595.658
70-51*	90621.059	-5610.208
70-14	90617.139	-5593.679
70-61*	90612.165	-5610.393
70-54	90610.305	-5616.642
70-25*	90606.722	-5628.675
70-55	90602.528	-5614.379
70-24	90598.993	-5626.372
70-60	90593.337	-5614.876
70-59	90594.222	-5611.947
70-58	90595.962	-5606.120
70-19*	90585.429	-5603.009
70-20*	90582.780	-5611.665
70-16	90600.672	-5590.410
70-17	90593.240	-5589.047
70-18	90588.873	-5591.755
70-56*	90602.048	-5614.238
70-23*	90590.627	-5623.879
70-49*	90629.814	-5621.415
70-28*	90625.894	-5634.387
70-62*	90603.926	-5607.995
70-57*	90608.734	-5592.010
70-21	90580.659	-5618.593
70-22*	90582.028	-5621.317
70-63	90660.345	-5605.586
70-64	90655.455	-5604.136
70-65	90646.685	-5601.536
70-66	90636.023	-5637.405
70-67	90647.959	-5629.411
70-68	90652.852	-5630.862

地 番 : (79) 松 2-7-7

[illegible]

現場名：勝田土地区画整理事業 その4 NEW（53BL～72BL）

91年 2月 5日

PAGE 92

地番 : (92) 松 2-7-20

[illegible]

