


縮尺 = 500 分の 1

松原三丁目

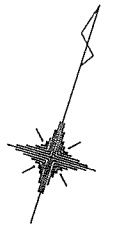



凡 例	
	地 区 界
	街 区 番 号
3 - 1	地 番
	換 地 位 置
<u>12.34</u>	辺 長 (メートル)

合計面積 5869.9888785 m²

地番	面積
① 186-12*	232.4668510 m ²
② 186-13*	233.0926715 m ²
③ 186-1*	408.1706070 m ²
④ 186-11*	247.4816105 m ²
⑤ 186-9*	292.7816245 m ²
⑥ 186-8*	291.3421330 m ²
⑦ 186-5*	427.4522385 m ²
⑧ 186-4*	182.5292185 m ²
⑨ 186-3*	182.3345700 m ²
⑩ 186-2*	300.4555585 m ²
⑪ 185-2*	230.8595070 m ²
⑫ 185-3*	263.1074260 m ²
⑬ 187-3*	493.4821985 m ²
⑭ 187-8*	247.5673410 m ²
⑮ 187-4*	251.9307850 m ²
⑯ 187-5*	249.5644220 m ²
⑰ 187-9*	105.4670140 m ²
⑱ 187-10*	144.3668425 m ²
⑲ 186-6外**	583.4464175 m ²
⑳ 187-6**	251.0467450 m ²
㉑ 187-7**	251.0430970 m ²

第50街区

松原三丁目

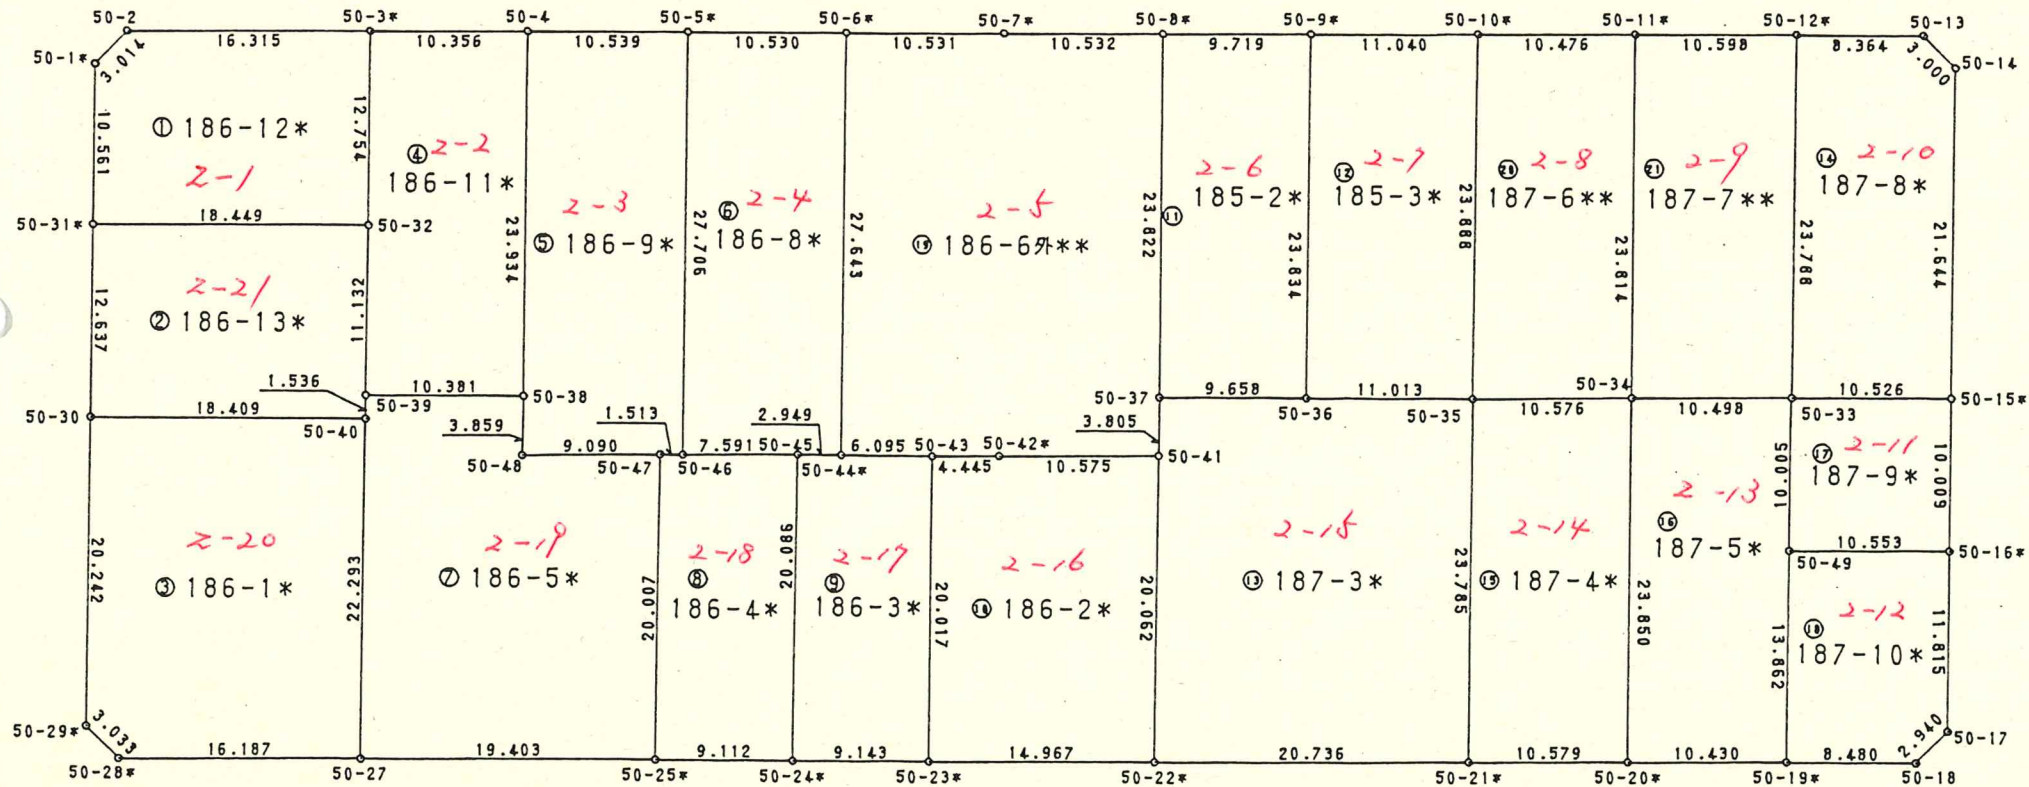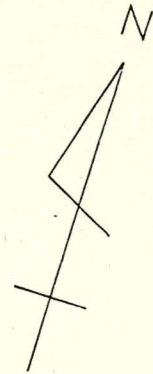

NO.	X	Y
50-1*	90435.240	-5883.462
50-2	90437.916	-5882.075
50-3*	90442.729	-5866.486
50-32	90430.543	-5862.722
50-31*	90425.144	-5880.363
50-39	90419.888	-5859.500
50-40	90418.422	-5859.043
50-30	90413.063	-5876.655
50-27	90397.097	-5852.544
50-28*	90392.334	-5868.014
50-29*	90393.712	-5870.716
50-4	90445.784	-5856.591
50-38	90422.904	-5849.567
50-5*	90448.877	-5846.516
50-46	90422.397	-5838.364
50-47	90421.951	-5839.810
50-48	90419.203	-5848.475
50-6*	90451.967	-5836.450
50-44*	90425.551	-5828.307
50-45	90424.705	-5831.132
50-25*	90402.806	-5834.000
50-24*	90405.487	-5825.291
50-43	90427.300	-5822.468
50-23*	90408.177	-5816.553
50-41	90431.763	-5808.127
50-22*	90412.581	-5802.249
50-42*	90428.621	-5818.224
50-8*	90458.148	-5816.315
50-9*	90461.000	-5807.024
50-36	90438.223	-5800.004
50-37	90435.401	-5809.241
50-10*	90464.240	-5796.470
50-35	90441.404	-5789.460
50-21*	90418.681	-5782.431
50-12*	90470.424	-5776.324
50-13	90472.879	-5768.328
50-14	90471.485	-5765.672
50-15*	90450.803	-5759.291
50-33	90447.683	-5769.344
50-34	90444.578	-5779.372
50-20*	90421.794	-5772.320
50-49	90438.115	-5766.420
50-19*	90424.863	-5762.352
50-16*	90441.239	-5756.340
50-17	90429.949	-5752.857
50-18	90427.358	-5754.247
50-7*	90455.057	-5826.383
50-11*	90467.314	-5786.455

