


縮尺	1/500
----	-------

換 地 図
青 森 市 大 字 八 ツ 役 字 上 林

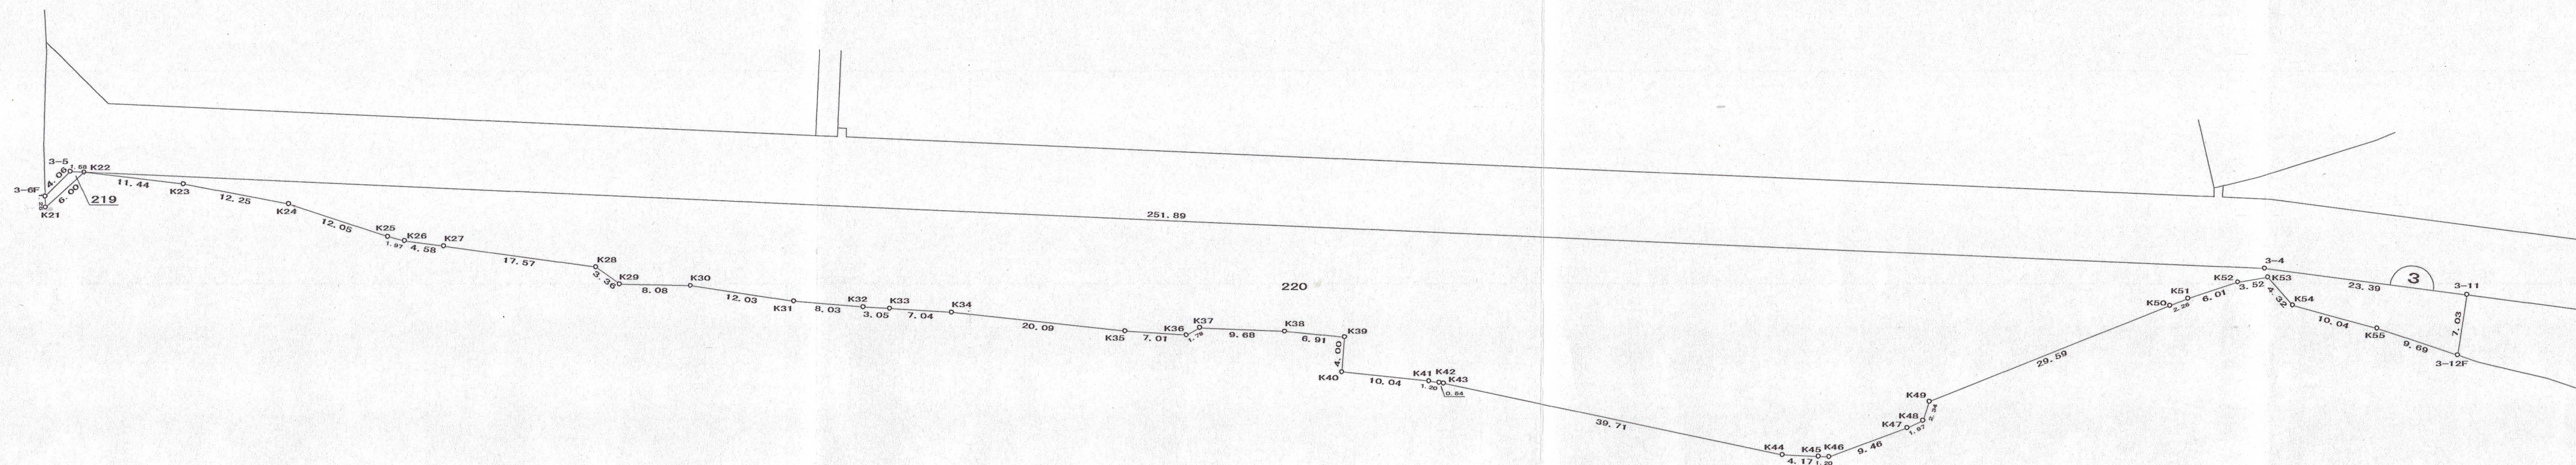

凡 例

换地

現場名 : ハツ役地区換地計画

PAGE : 132

面地点成果表

地番名 : 220

点 名	X 座 標 m	Y 座 標 m	辺 長 m	方 向 角
K22	87959.608	-6934.623		
K23	87958.289	-6923.252	11.447	96-36-52
K24	87956.051	-6911.200	12.258	100-31-11
K25	87952.305	-6899.744	12.053	108-06-26
K26	87951.838	-6897.823	1.977	103-39-49
K27	87951.248	-6893.272	4.589	97-23-12
K28	87948.891	-6875.858	17.573	97-42-29
K29	87946.940	-6873.111	3.369	125-23-01
K30	87946.782	-6865.023	8.090	91-07-09
K31	87945.053	-6853.117	12.031	98-15-46
K32	87944.395	-6845.109	8.035	94-41-50
K33	87944.239	-6842.055	3.058	92-55-27
K34	87943.821	-6835.022	7.045	93-24-05
K35	87941.742	-6815.039	20.091	95-56-23
K36	87941.263	-6808.043	7.012	93-55-00
K37	87942.130	-6806.483	1.785	60-56-10
K38	87941.746	-6796.808	9.683	92-16-22
K39	87941.074	-6789.925	6.916	95-34-34
K40	87937.083	-6790.244	4.004	184-34-12
K41	87936.065	-6780.249	10.047	95-48-56
K42	87935.882	-6779.056	1.207	98-43-15
K43	87935.799	-6778.519	0.543	98-47-10
K44	87927.662	-6739.644	39.717	101-49-19
K45	87927.483	-6735.471	4.177	92-27-22
K46	87927.453	-6734.270	1.201	91-25-51
K47	87930.785	-6725.413	9.463	69-23-01

現場名 : 八ツ役地区換地計画

PAGE : 133

画地点成果表

地番名 : 220

点 名	X 座 標 m	Y 座 標 m	辺 長 m	方 向 角
K48	87931.639	-6723.636	1.972	64-19-54
K49	87933.862	-6722.890	2.345	18-33-03
K50	87944.935	-6695.440	29.599	68-01-53
K51	87945.792	-6693.342	2.266	67-46-51
K52	87947.673	-6687.624	6.019	71-47-27
K53	87948.249	-6684.143	3.528	80-36-16
K54	87945.023	-6681.267	4.322	138-16-58
K55	87942.393	-6671.571	10.046	105-10-34
3-12F	87939.332	-6662.377	9.691	108-24-59
3-11	87946.282	-6661.313	7.031	8-41-53
3-4	87949.261	-6684.520	23.397	277-19-01
3-5	87959.670	-6936.204	251.900	272-22-06
K22	87959.608	-6934.623	1.583	92-16-44