


画地出来形確認測量原図

業務委託名	平成14年度 浜田地区画地出来形確認測量業務
-------	------------------------

縮尺	500
----	-----

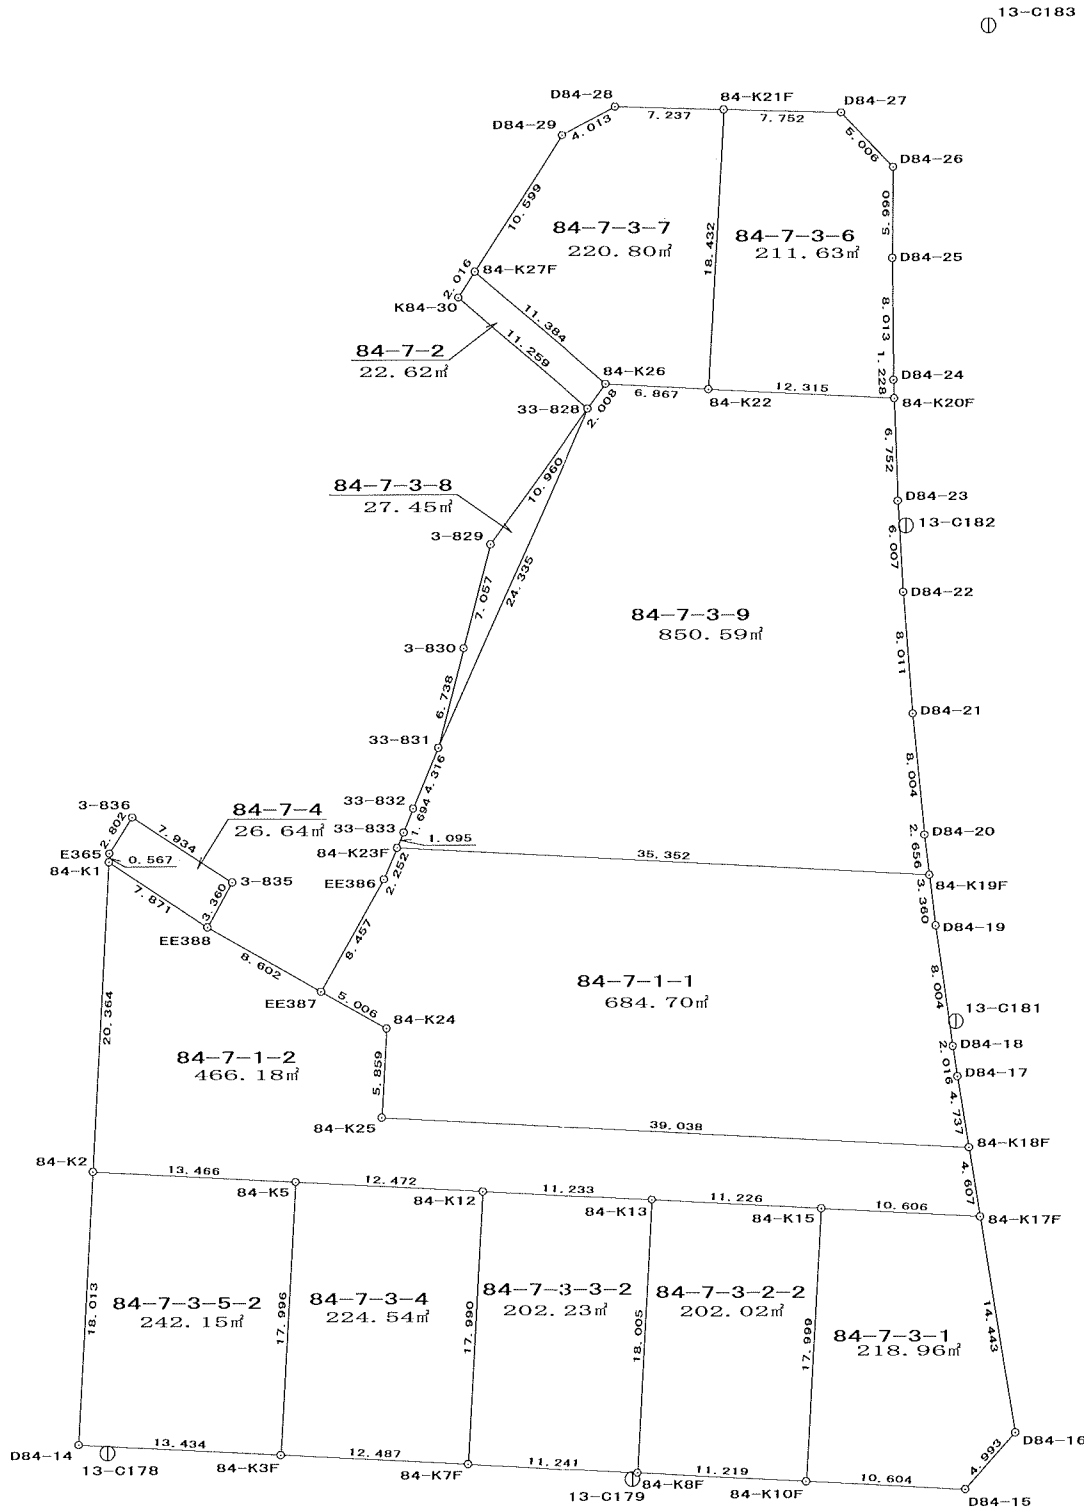



PAGE : 1

地番 = 84-1

[illegible]

PAGE : 2

地番 = 84-2

*** 面積 (座標法) 計算書 ***

地番 = 84-3

测点名	夾 角	方向角	距 離	[1] X(i)	[2] Y(i)	[3] X(i+1)-X(i-1)	[2]*[3]
84-1	95-43-01	192-01-38	7.582	89319.008	-7214.283	-5.113	36886.628979
84-K36	65-07-05	77-08-43	22.982	89311.592	-7215.863	-2.303	16618.132489
84-2	19-09-54	276-18-37	20.953	89316.705	-7193.457	7.416	-53346.677112
						倍面積	158.084356
						面 積	79.04
						坪 数	23.91

PAGE : 3

地番 = 84-4-1

[illegible]

現場名 : 浜田地区画地出来形確認測量
地区名 : 青森市浜田地区

PAGE : 4

*** 面積 (座標法) 計算書 ***

地番 = 84-4-2

測点名	夾 角	方向角	距 離	[1] X(i)	[2] Y(i)	[3] X(i+1)-X(i-1)	[2]*[3]
84-4	115-00-32	192-01-44	48.210	89287.115	-7221.079	-49.793	359559.186647
D84-3	176-04-00	188-05-44	7.996	89239.964	-7231.126	-55.067	398196.415442
D84-4	181-43-57	189-49-41	6.028	89232.048	-7232.252	-13.856	100210.083712
D84-5	163-16-22	173-06-03	4.029	89226.108	-7233.281	-9.940	71898.813140
D84-6	161-24-06	154-30-09	27.554	89222.108	-7232.797	-28.870	208810.849390
84-K29F	90-34-12	65-04-21	5.540	89197.238	-7220.936	-22.535	162723.792760
84-K31	269-29-07	154-33-28	15.084	89199.573	-7215.912	-11.286	81438.782832
84-K32	102-41-16	77-14-44	12.664	89185.952	-7209.432	-10.825	78042.101400
84-K33F	269-11-13	166-25-57	25.636	89188.748	-7197.080	-22.125	159235.395000
84-K30F	139-53-11	126-19-08	31.618	89163.827	-7191.066	-43.648	313875.648768
84-8	130-40-53	77-00-01	30.136	89145.100	-7165.590	-11.948	85614.469320
84-9	89-59-53	346-59-54	56.031	89151.879	-7136.226	61.374	-437978.734524
84-10	270-01-15	77-01-09	18.542	89206.474	-7148.832	58.760	-420065.368320
84-11	178-58-03	75-59-12	17.564	89210.639	-7130.764	8.418	-60026.771352
84-12	181-00-47	76-59-59	48.885	89214.892	-7113.723	15.250	-108484.275750
84-13	180-00-01	77-00-00	19.902	89225.889	-7066.091	15.474	-109340.692134
84-15	90-04-48	347-04-48	2.988	89230.366	-7046.699	7.389	-52068.058911
84-16	269-55-09	76-59-57	13.838	89233.278	-7047.367	6.025	-42460.386175
84-17	90-40-29	347-40-26	80.370	89236.391	-7033.884	81.630	-574175.950920
84-18	98-12-54	265-53-20	5.301	89314.908	-7051.041	78.137	-550947.190617
10-324	172-01-49	257-55-09	10.321	89314.528	-7056.328	-2.540	17923.073120
10-325	174-42-47	252-37-56	9.119	89312.368	-7066.420	-4.882	34498.262440
10-326	189-09-33	261-47-29	8.145	89309.646	-7075.123	-3.885	27486.852855
10-327	168-42-28	250-29-57	10.098	89308.483	-7083.185	-4.534	32115.160790
10-328	184-11-15	254-41-12	56.562	89305.112	-7092.704	-18.309	129860.317536

PAGE : 5

[illegible]

PAGE : 6

地番 = 84-4-3

测点名	夹 角	方向角	距 離	[1]	[2]	[3]	[2]*[3]
				X(i)	Y(i)	X(i+1)-X(i-1)	
S4-8	49-19-08	126-19-09	31.005	89145.100	-7165.590	-25.143	180164.429370
D84-9	166-06-19	112-25-28	4.013	89126.736	-7140.608	-19.895	142062.396160
D84-10	165-45-28	98-10-56	122.281	89125.205	-7136.898	-18.934	135130.026732
S4-K34	84-45-17	2-56-13	41.300	89107.802	-7015.862	23.843	-167279.197666
S4-K35	269-59-56	92-56-09	94.945	89149.048	-7013.746	36.383	-255181.120718
S4-31	89-57-20	2-53-29	69.184	89144.185	-6918.926	64.233	-444423.373758
S4-30	66-45-03	249-38-32	45.107	89213.281	-6915.436	53.404	-369311.944144
S4-26	187-21-28	257-00-00	54.696	89197.589	-6957.726	-27.996	194788.497096
S4-20	179-59-57	256-59-57	45.136	89185.285	-7011.020	-22.458	157453.487160
S4-14	270-40-26	347-40-23	51.956	89175.131	-7054.999	40.604	-286461.179396
S4-13	89-19-36	256-59-59	48.885	89225.889	-7066.091	39.761	-280954.844251
S4-12	178-59-13	255-59-12	17.564	89214.892	-7113.723	-15.250	108484.275750
S4-11	181-01-57	257-01-09	18.542	89210.639	-7130.764	-8.418	60026.771352
S4-10	89-58-45	166-59-54	56.031	89206.474	-7148.832	-58.760	420065.368320
S4-9	270-00-07	257-00-01	30.136	89151.879	-7136.226	-61.374	437978.734524
						倍面積	32542.326531
						面 積	16271.16
						坪 数	4922.02

PAGE : 7

地番 = 84-4-4

测点名	夾 角	方向角	距 離	[1]	[2]	[3]	[2]*[3]
				X(i)	Y(i)	X(i+1)-X(i-1)	
84-18	81-47-15	167-40-26	80.370	89314.908	-7051.041	-78.769	555403.448529
84-17	269-19-31	256-59-57	13.838	89236.391	-7033.884	-81.630	574175.950920
84-16	90-04-51	167-04-48	2.988	89233.278	-7047.367	-6.025	42460.386175
84-15	269-55-12	257-00-00	19.902	89230.366	-7046.699	-7.389	52068.058911
84-13	90-40-23	167-40-23	51.956	89225.889	-7066.091	-55.235	390295.536385
84-14	89-19-34	76-59-57	45.136	89175.131	-7054.999	-40.604	286461.179396
84-20	91-40-57	348-40-54	135.988	89185.285	-7011.020	143.497	-1006060.336940
84-19	92-55-15	261-36-09	1.000	89318.628	-7037.709	133.197	-937401.725673
10-322	167-47-58	249-24-07	9.443	89318.482	-7038.698	-3.468	24410.204664
10-323	196-29-04	265-53-11	3.513	89315.160	-7047.537	-3.574	25187.897238
						倍面積	7000.599605
						面 積	3500.29
						坪 数	1058.84

PAGE : 8

地番 = 84-4-5

[illegible]

PAGE : 9

地番 = 84-4-6

[illegible]

PAGE : 10

地番 = 84-4-7

[illegible]

PAGE : 11

地番 = 84-4-8

[illegible]

PAGE : 12

地番 = 84-5

* * * 面積（座標法）計算書 * * *

地番 = 84-6

测点名	夾角	方向角	距離	[1] X(i)	[2] Y(i)	[3] X(i+1)-X(i-1)	[2]*[3]
84-K41	90-00-11	299-53-53	9.000	89282.597	-7007.330	12.289	-86113.078370
84-K42	90-00-09	209-54-02	9.001	89287.083	-7015.132	-3.317	23269.192844
84-K43	89-59-40	119-53-42	9.001	89279.280	-7019.619	-12.289	86264.097891
84-K44	90-00-00	29-53-42	9.001	89274.794	-7011.816	3.317	-23258.193672
						倍面積	162.018693
						面 積	81.00
						坪 数	24.50

PAGE : 13

地番 = 84-7-1-1

[illegible]

PAGE : 14

地番 = 84-7-1-2

[illegible]

PAGE : 15

地番 = 84-7-2

* * * 面積 (座標法) 計算書 * * *

地番 = 84-7-3-1

测点名	夹 角	方向角	距 离	[1]	[2]	[3]	[2]*[3]
				X(i)	Y(i)	X(i+1)-X(i-1)	
84-K15	89-59-19	182-56-22	17.999	89155.746	-6793.050	-17.429	118396.068450
84-K10F	90-00-04	92-56-26	10.604	89137.771	-6793.973	-18.519	125817.585987
D84-15	128-43-21	41-39-47	4.993	89137.227	-6783.383	3.186	-21611.858238
D84-16	128-47-45	350-27-32	14.443	89140.957	-6780.064	17.973	-121858.090272
84-K17F	102-29-31	272-57-03	10.606	89155.200	-6782.458	14.789	-100305.771362
						倍面积	437.934565
						面 积	218.96
						坪 数	66.23

PAGE : 16

地番 = 84-7-3-2-2

*** 面積（座標法）計算書 ***

地番 = 84-7-3-3-2

测点名	夾 角	方向角	距 離	[1] X(i)	[2] Y(i)	[3] X(i+1)-X(i-1)	[2]*[3]
84-K12	90-04-42	182-56-28	17.990	89156.890	-6815.480	-17.405	118623.429400
84-K7F	90-00-04	92-56-32	11.241	89138.924	-6816.403	-18.543	126396.560829
84-K8F	89-58-26	2-54-58	18.005	89138.347	-6805.177	17.405	-118444.105685
84-K13	89-56-48	272-51-46	11.233	89156.329	-6804.261	18.543	-126171.411723
						倍面積	404.472821
						面 積	202.23
						坪 數	61.17

PAGE : 17

地番 = 84-7-3-4

*** 面積（座標法）計算書 ***

地番 = 84-7-3-5-2

[illegible]

現場名 : 浜田地区画地出来形確認測量
地区名 : 青森市浜田地区

PAGE : 19

*** 面積 (座標法) 計算書 ***

地番 = 84-7-3-8							
測点名	夾 角	方向角	距 離	[1] X(i)	[2] Y(i)	[3] X(i+1)-X(i-1)	[2]*[3]
33-828	11-52-43	215-36-21	10.960	89208.321	-6808.716	13.367	-91012.106772
3-829	158-42-36	194-18-57	7.057	89199.410	-6815.097	-15.749	107330.962653
3-830	179-59-56	194-18-53	6.738	89192.572	-6816.842	-13.367	91120.727014
33-831	9-24-45	23-43-38	24.335	89186.043	-6818.508	15.749	-107384.682492
						倍面積	54.900403
						面 積	27.45
						坪 数	8.30

PAGE : 20

地番 = 84-7-3-9

[illegible]

PAGE : 21

地番 = 84-7-4

[illegible]