



画地出来形確認測量原図


業務委託名	平成14年度 浜田地区画地出来形確認測量業務
-------	------------------------

縮尺	500
----	-----

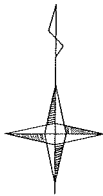

① 13-C115

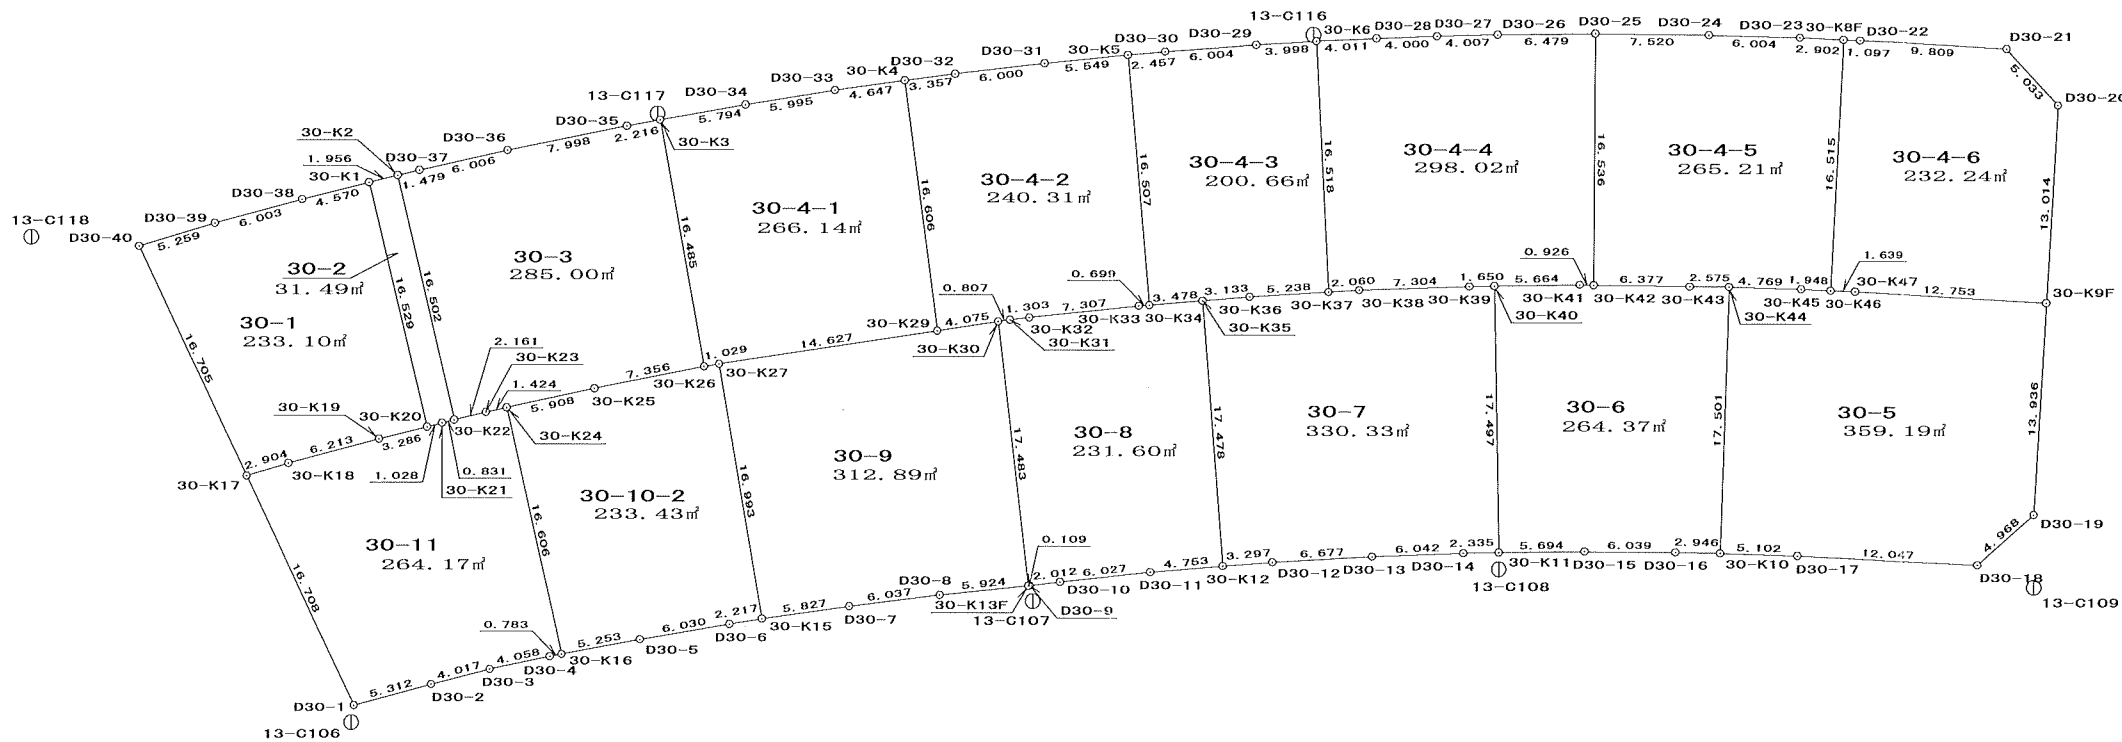

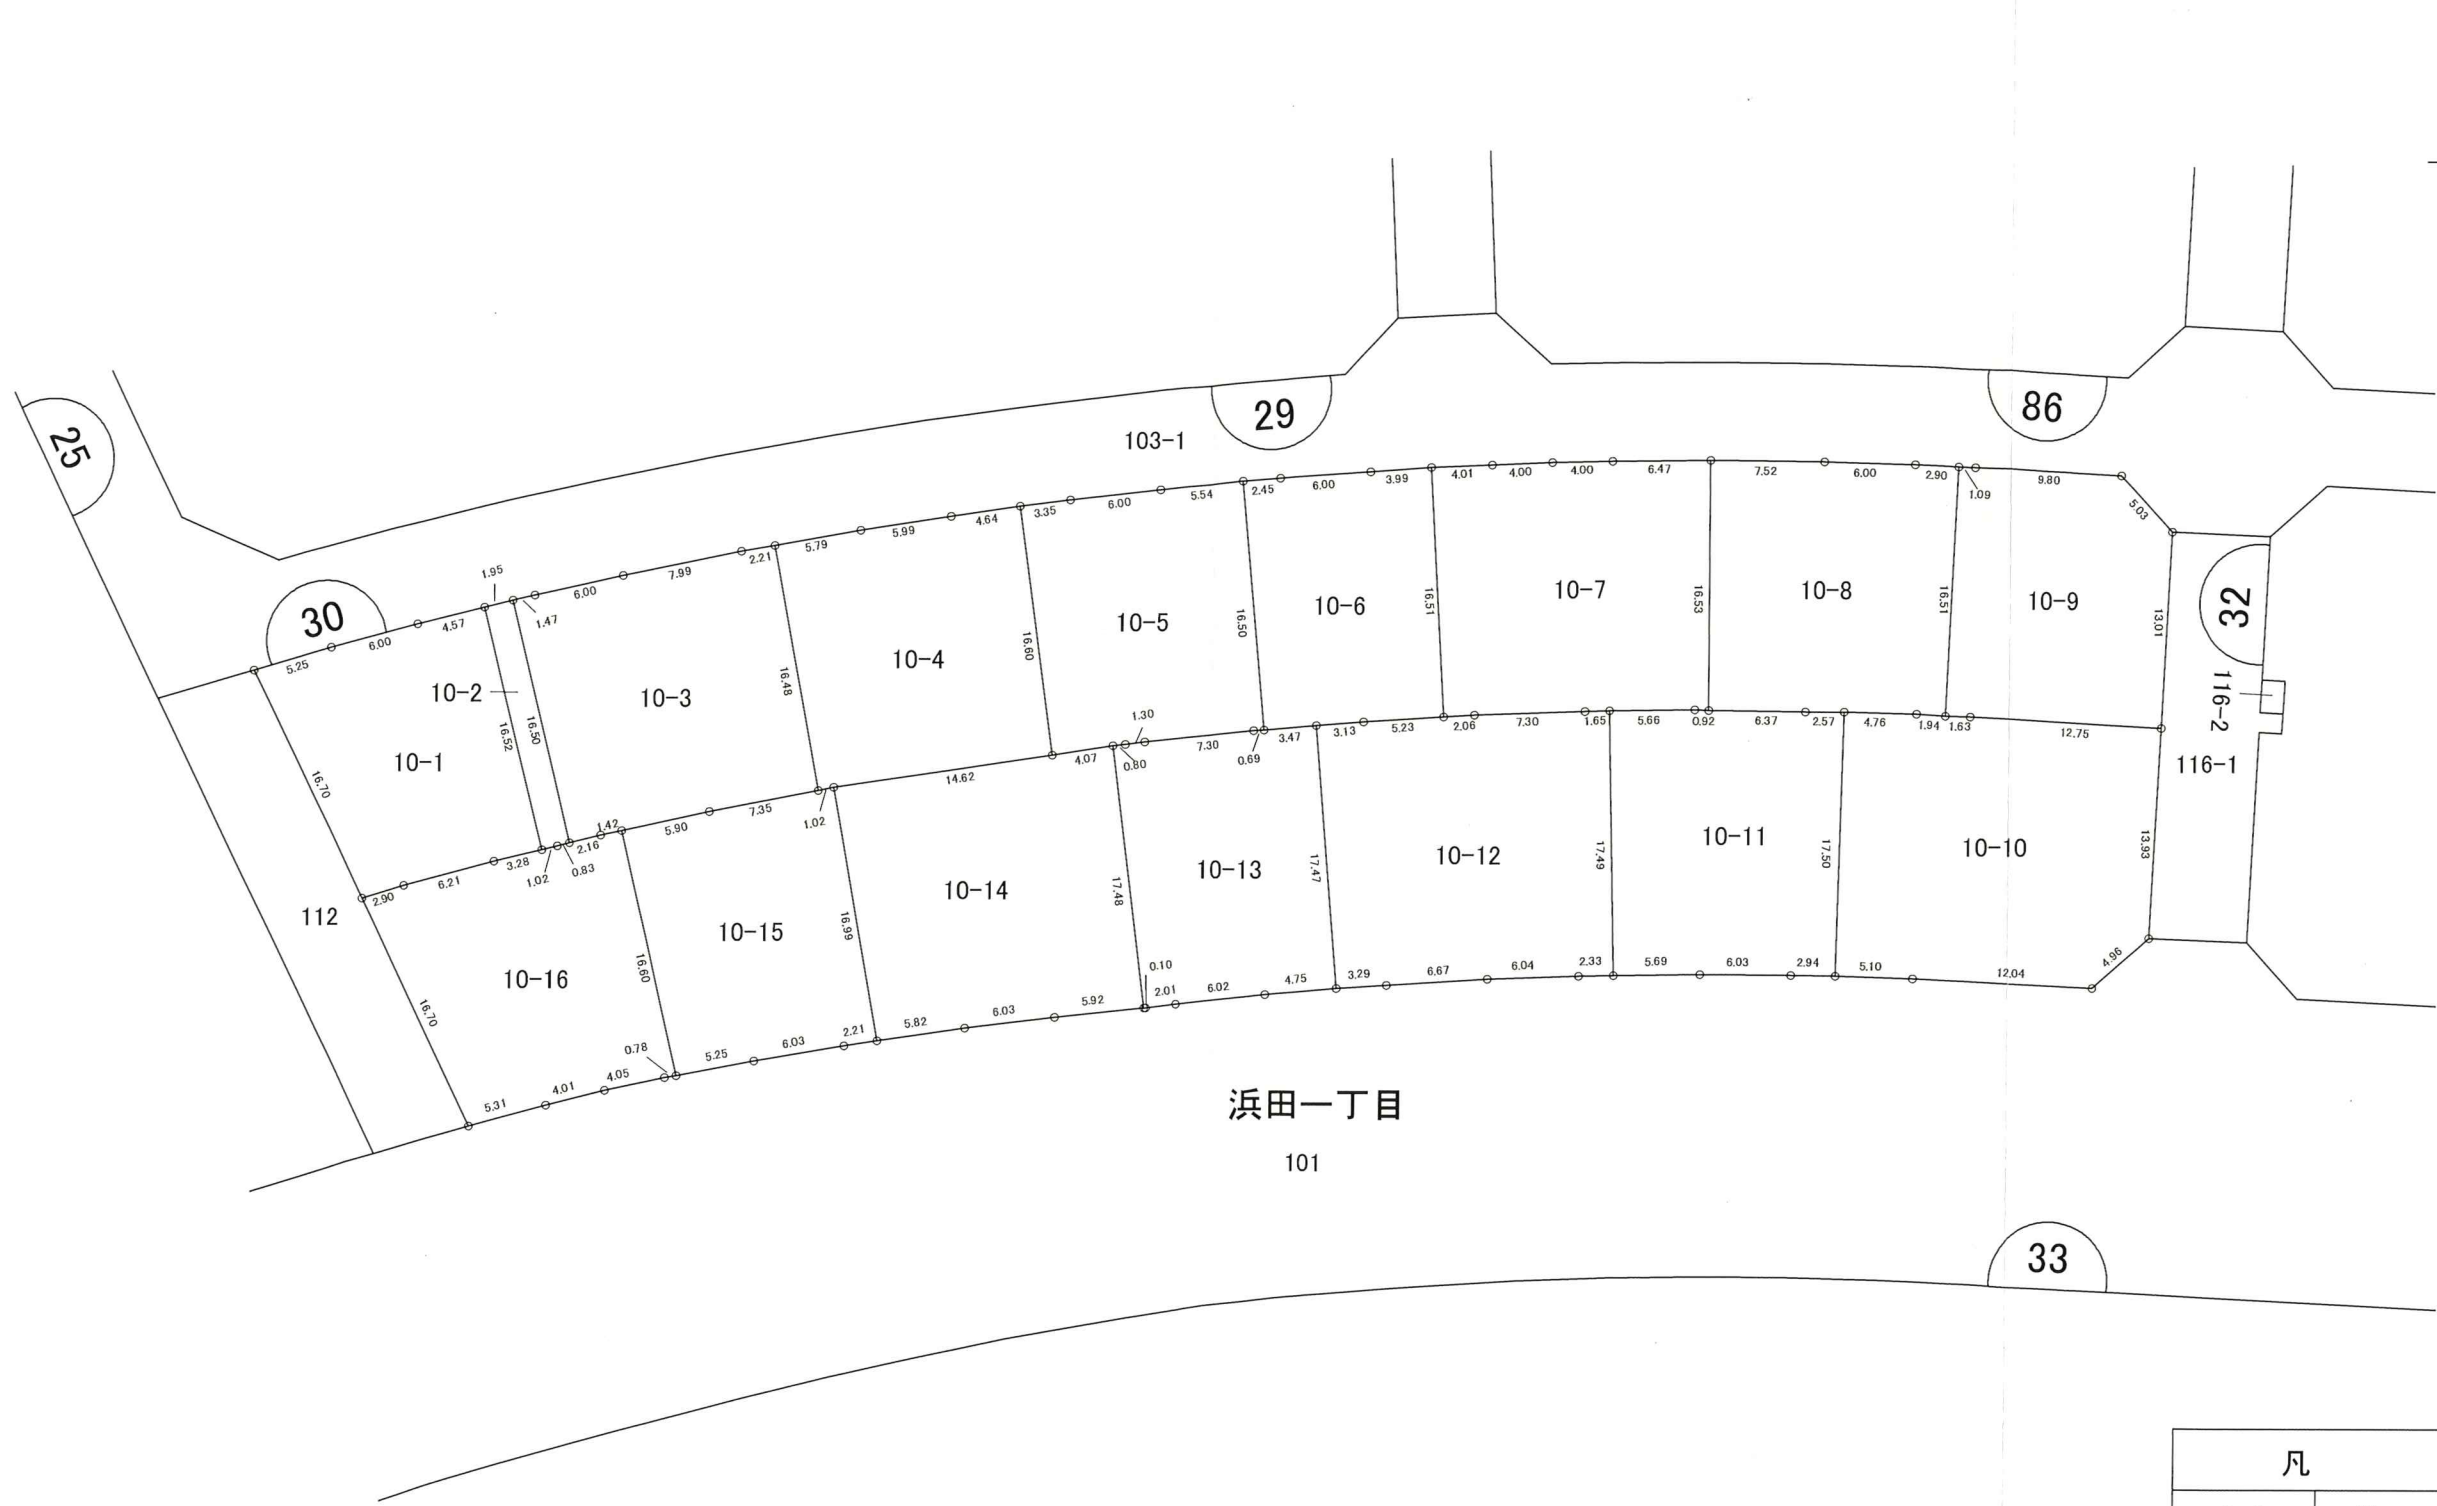

凡 例	
1-1	地 番
---	大 字 界
---	字 界
—	施 行 地 区 界
	換 地 の 位 置

PAGE : 1

*** 面積 (座標法) 計算書 ***

[illegible]

*** 面積 (座標法) 計算書 ***

[illegible]

PAGE : 2

*** 面積 (座標法) 計算書 ***

[illegible]

PAGE : 3

* * * 面積 (座標法) 計算書 * * *

[illegible]

PAGE : 4

*** 面積 (座標法) 計算書 ***

[illegible]

PAGE : 5

*** 面積 (座標法) 計算書 ***

测点名	夾 角	方向角	距 離	[1]	[2]	[3]	[2]*[3]
				X(i)	Y(i)	X(i+1)-X(i-1)	
30-K6	89-28-25	266-20-36	3.998	89065.298	-7196.046	16.238	-116849.394948
D30-29	179-16-56	265-37-32	6.004	89065.043	-7200.036	-0.713	5133.625668
D30-30	179-19-48	264-57-20	2.457	89064.585	-7206.023	-0.674	4856.859502
30-K5	89-47-45	174-45-05	16.507	89064.369	-7208.470	-16.654	120049.859380
30-K34	90-32-52	85-17-57	3.478	89047.931	-7206.960	-16.153	116414.024880
30-K35	179-55-19	85-13-16	3.133	89048.216	-7203.494	0.546	-3933.107724
30-K36	181-11-20	86-24-36	5.238	89048.477	-7200.372	0.589	-4241.019108
30-K37	90-27-35	356-52-11	16.518	89048.805	-7195.144	16.821	-121029.517224
						倍面積	401.330426
						面 積	200.66
						坪 数	60.70

PAGE : 6

*** 面積 (座標法) 計算書 ***

测点名	夹 角	方向角	距 離	[1]	[2]	[3]	[2]*[3]
				X(i)	Y(i)	X(i+1)-X(i-1)	
D30-25	89-20-17	269-18-37	6.479	89065.819	-7177.557	16.458	-118128.233106
D30-26	179-15-35	268-34-12	4.007	89065.741	-7184.036	-0.178	1278.758408
D30-27	179-12-33	267-46-45	4.000	89065.641	-7188.042	-0.255	1832.950710
D30-28	179-32-05	267-18-50	4.011	89065.486	-7192.039	-0.343	2466.869377
30-K6	89-33-21	176-52-11	16.518	89065.298	-7196.046	-16.681	120037.243326
30-K37	89-35-44	86-27-55	2.060	89048.805	-7195.144	-16.366	117755.726704
30-K38	181-32-03	87-59-58	7.304	89048.932	-7193.088	0.382	-2747.759616
30-K39	181-07-57	89-07-55	1.650	89049.187	-7185.788	0.280	-2012.020640
30-K40	179-52-36	89-00-31	5.664	89049.212	-7184.138	0.123	-883.648974
30-K41	182-39-41	91-40-12	0.926	89049.310	-7178.475	0.071	-509.671725
30-K42	88-18-08	359-58-20	16.536	89049.283	-7177.549	16.509	-118494.156441
						倍面積	596.058023
						面 積	298.02
						坪 数	90.15

PAGE : 7

* * * 面積 (座標法) 計算書 * * *

[illegible]

PAGE : 8

*** 面積 (座標法) 計算書 ***

[illegible]

PAGE : 9

*** 面積 (座標法) 計算書 ***

[illegible]

PAGE : 10

*** 面積 (座標法) 計算書 ***

测点名	夾 角	方向角	距 離	[1] X(i)	[2] Y(i)	[3] X(i+1)-X(i-1)	[2]*[3]
30-K44	89-03-01	270-33-23	2.575	89049.185	-7168.597	17.520	-125593.819440
30-K43	180-05-58	270-39-21	6.377	89049.210	-7171.172	0.098	-702.774856
30-K42	181-00-51	271-40-12	0.926	89049.283	-7177.549	0.100	-717.754900
30-K41	177-20-19	269-00-31	5.664	89049.310	-7178.475	-0.071	509.671725
30-K40	89-40-18	178-40-49	17.497	89049.212	-7184.138	-17.590	126368.987420
30-K11	90-38-44	89-19-33	5.694	89031.720	-7183.735	-17.425	125176.582375
D30-15	181-02-39	90-22-12	6.039	89031.787	-7178.041	0.028	-200.985148
D30-16	180-45-30	91-07-42	2.946	89031.748	-7172.002	-0.097	695.684194
30-K10	90-22-40	1-30-22	17.501	89031.690	-7169.057	17.437	-125006.846909
						倍面積	528.744461
						面 積	264.37
						坪 数	79.97

PAGE : 11

* * * 面積 (座標法) 計算書 * * *

[illegible]

PAGE : 12

* * * 面積 (座標法) 計算書 * * *

[illegible]

PAGE : 13

*** 面積 (座標法) 計算書 ***

测点名	夾 角	方向角	距 離	[1]	[2]	[3]	[2]*[3]
				X(i)	Y(i)	X(i+1)-X(i-1)	
30-K30	88-16-48	261-18-19	4.075	89046.845	-7217.016	16.738	-120798.413808
30-K29	180-07-53	261-26-12	14.627	89046.229	-7221.044	-2.794	20175.596936
30-K27	88-31-30	169-57-42	16.993	89044.051	-7235.508	-18.911	136830.691788
30-K15	91-56-20	81-54-02	5.827	89027.318	-7232.546	-15.912	115084.271952
D30-7	180-59-32	82-53-34	6.037	89028.139	-7226.777	1.568	-11331.586336
D30-8	181-14-44	84-08-18	5.924	89028.886	-7220.786	1.352	-9762.502672
30-K13F	88-53-13	353-01-31	17.483	89029.491	-7214.893	17.959	-129572.263387
						倍面積	625.794473
						面 積	312.89
						坪 数	94.65

PAGE : 14

*** 面積 (座標法) 計算書 ***

[illegible]

PAGE : 15

*** 面積 (座標法) 計算書 ***

测点名	夾 角	方向角	距 離	[1]	[2]	[3]	[2]*[3]
				X(i)	Y(i)	X(i+1)-X(i-1)	
30-K24	90-37-53	257-52-38	1.424	89041.189	-7249.510	15.897	-115245.460470
30-K23	178-26-48	256-19-26	2.161	89040.890	-7250.902	-0.810	5873.230620
30-K22	179-53-27	256-12-53	0.831	89040.379	-7253.002	-0.709	5142.378418
30-K21	178-44-07	254-57-00	1.028	89040.181	-7253.809	-0.465	3373.021185
30-K20	181-21-23	256-18-23	3.286	89039.914	-7254.802	-1.045	7581.268090
30-K19	178-49-39	255-08-02	6.213	89039.136	-7257.995	-2.372	17215.964140
30-K18	178-27-56	253-35-58	2.904	89037.542	-7264.000	-2.414	17535.296000
30-K17	80-57-02	154-33-00	16.708	89036.722	-7266.786	-15.907	115592.764902
D30-1	100-18-54	74-51-54	5.312	89021.635	-7259.606	-13.700	99456.602200
D30-2	180-50-22	75-42-16	4.017	89023.022	-7254.478	2.379	-17258.403162
D30-3	182-29-34	78-11-50	4.058	89024.014	-7250.585	1.822	-13210.565870
D30-4	180-50-14	79-02-04	0.783	89024.844	-7246.613	0.979	-7094.434127
30-K16	88-12-41	347-14-45	16.606	89024.993	-7245.844	16.345	-118433.320180
						倍面積	528.341746
						面 積	264.17
						坪 数	79.91