



画地出来形確認測量原図

業務委託名	平成14年度 浜田地区画地出来形確認測量業務
-------	------------------------

縮尺	500
----	-----

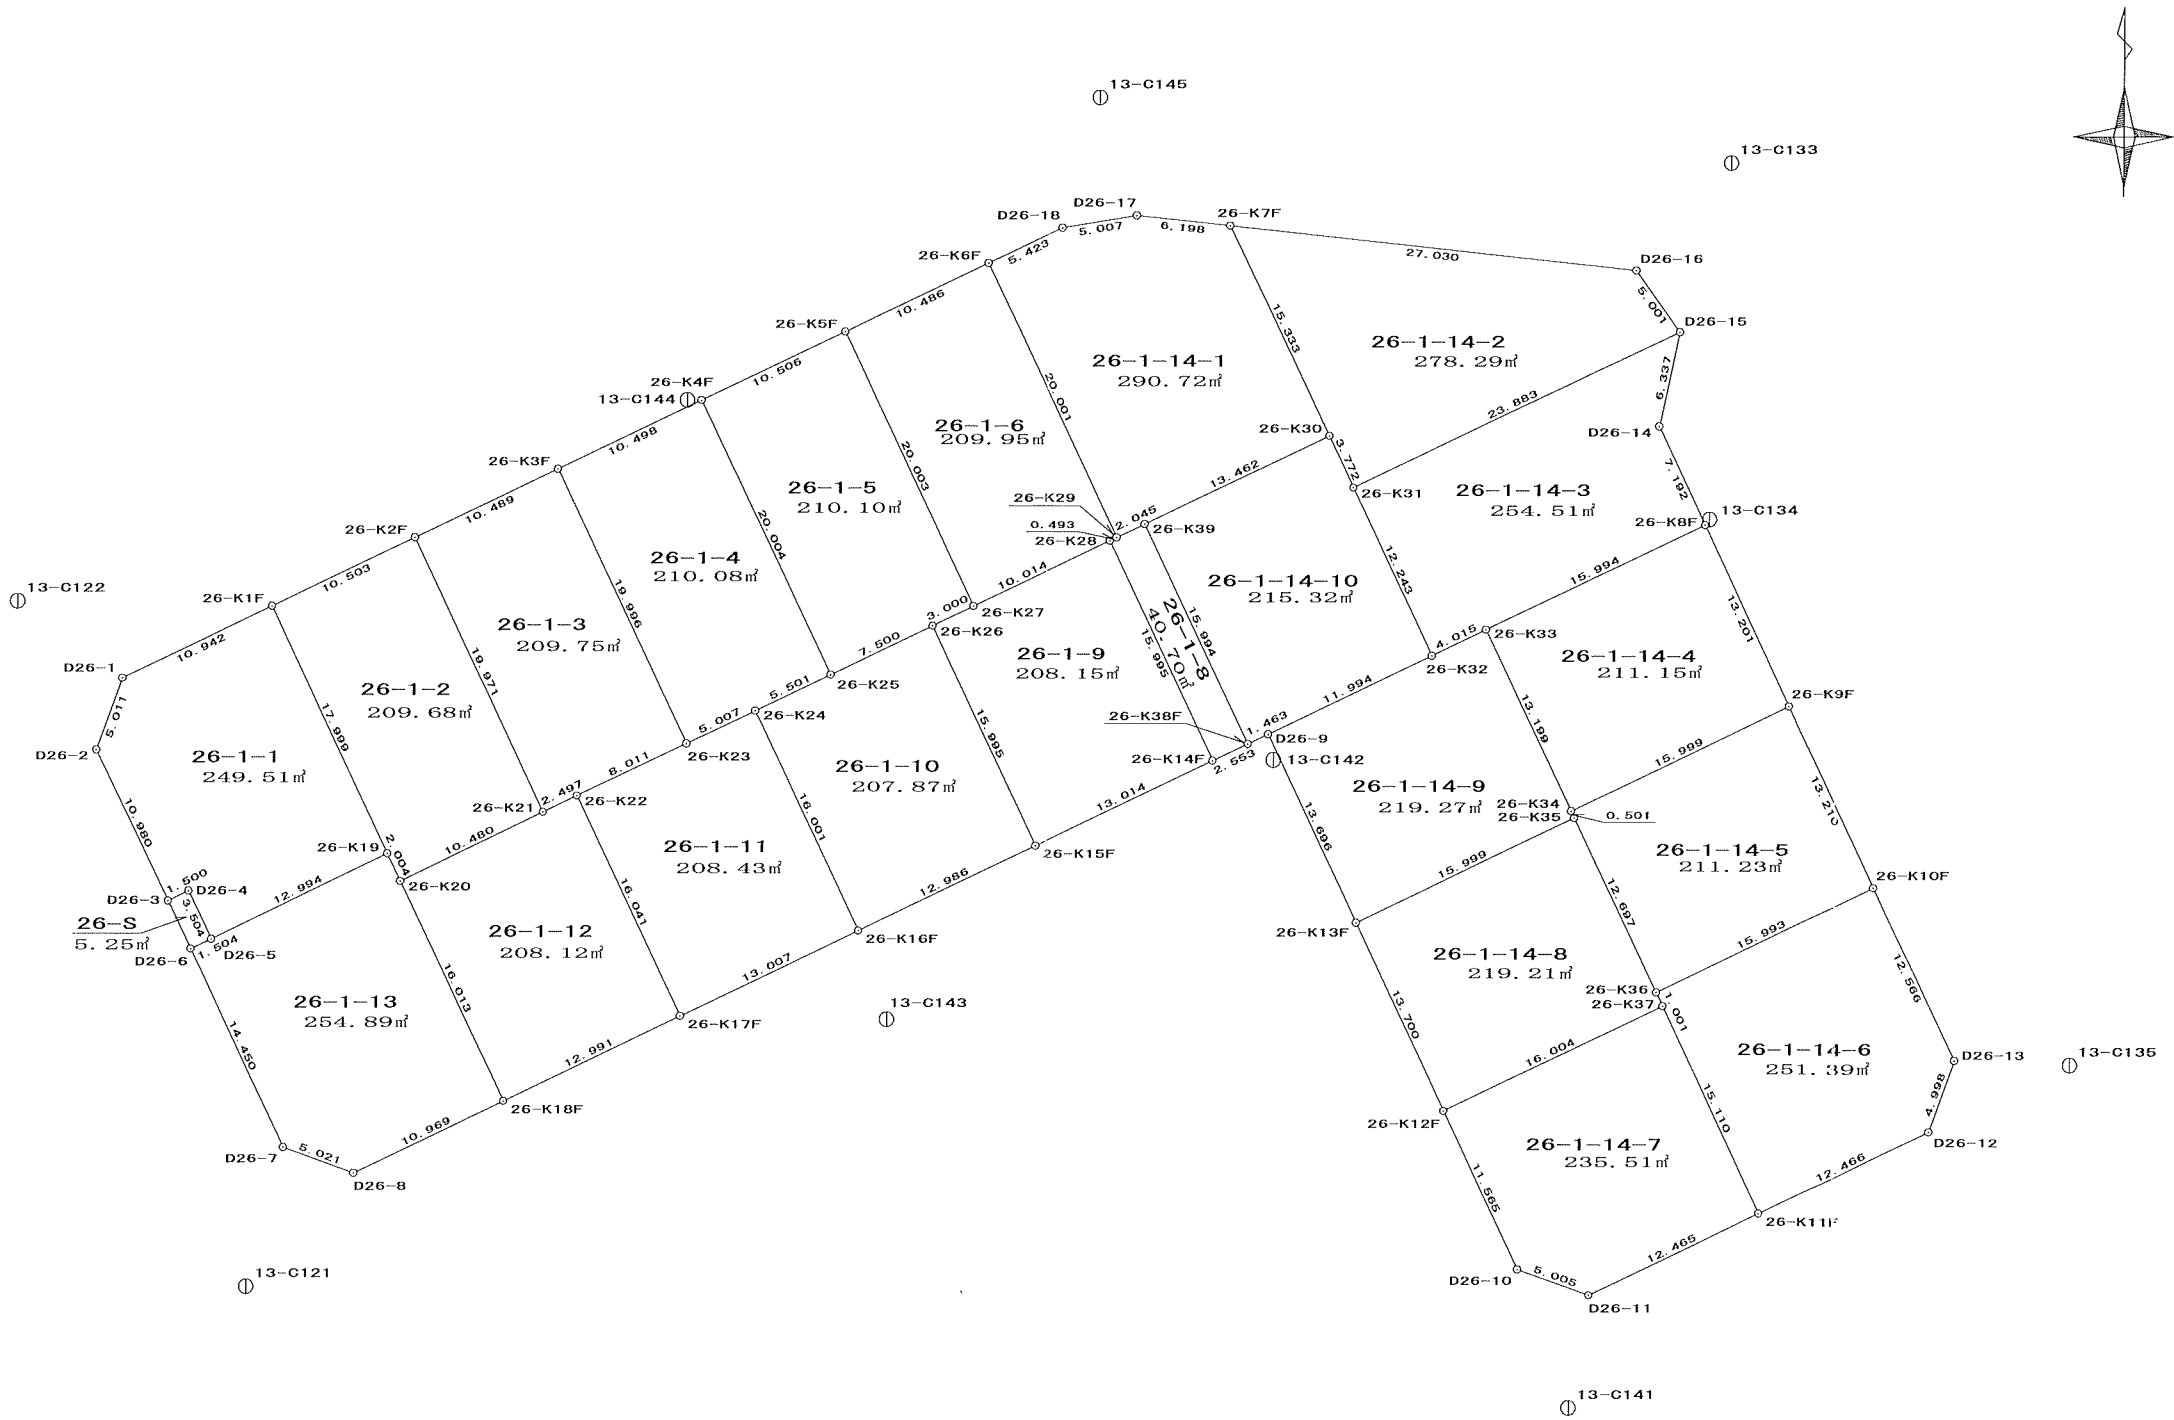

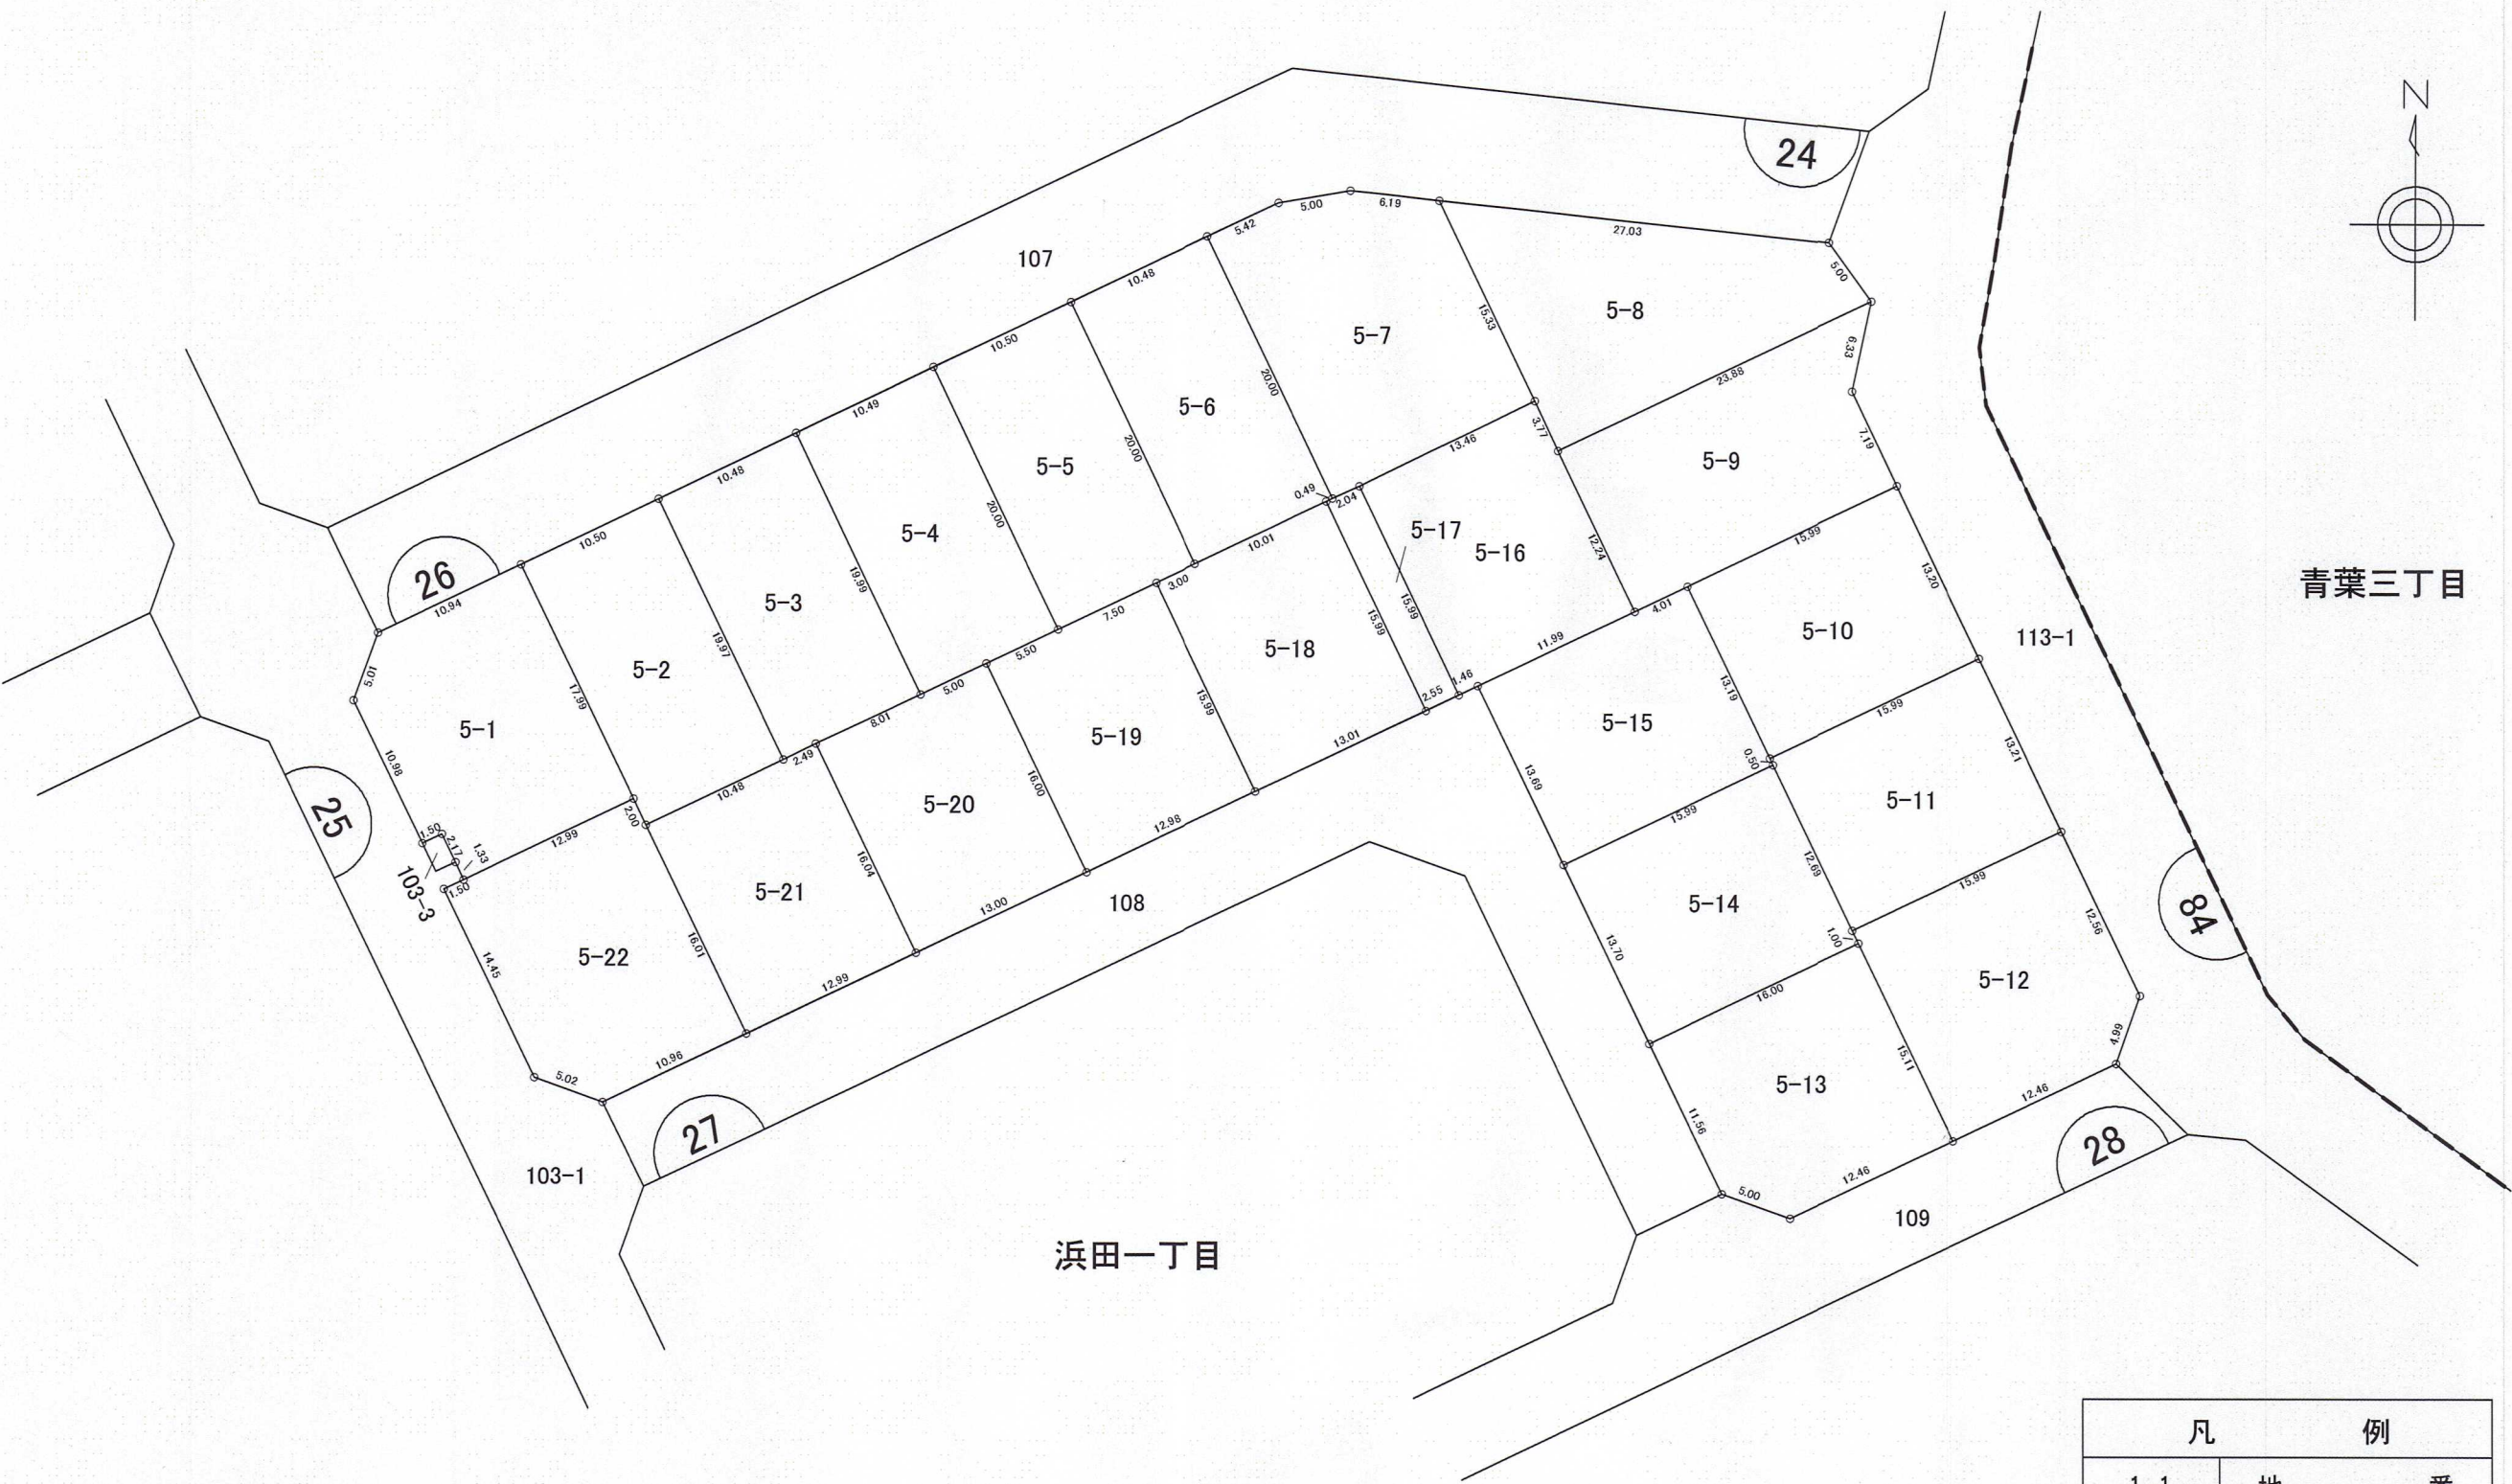

凡 例	
1-1	地 番
---	大 字 界
---	字 界
---	施 行 地 区 界
---	換 地 の 位 置

PAGE : 1

* * * 面積 (座標法) 計算書 * * *

测点名	夹 角	方向角	距 离	[1]	[2]	[3]	[2]*[3]
				X(i)	Y(i)	X(i+1)-X(i-1)	
26-K1F	90-00-43	244-30-53	10.942	89211.156	-7333.942	11.538	-84619.022796
D26-1	135-12-27	199-43-20	5.011	89206.448	-7343.819	-9.425	69215.494075
D26-2	134-45-55	154-29-15	10.980	89201.731	-7345.510	-14.626	107435.429260
D26-3	90-02-27	64-31-42	1.500	89191.822	-7340.781	-9.264	68004.995184
D26-4	269-56-37	154-28-19	2.174	89192.467	-7339.427	-1.317	9666.025359
D26-20	180-00-13	154-28-32	1.330	89190.505	-7338.490	-3.162	23204.305380
D26-5	89-58-16	64-26-48	12.994	89189.305	-7337.917	4.405	-32323.524385
26-K19	90-03-22	334-30-10	17.999	89194.910	-7326.194	21.851	-160084.665094
						倍面積	499.036983
						面 積	249.51
						坪 数	75.47

* * * 面積 (座標法) 計算書 * * *

测点名	夾 角	方向角	距 離	[1] X(i)	[2] Y(i)	[3] X(i+1)-X(i-1)	[2]*[3]
26-K2F	89-56-48	244-30-57	10.503	89215.675	-7324.461	13.517	-99004.739337
26-K1F	89-59-13	154-30-10	17.999	89211.156	-7333.942	-20.765	152289.305630
26-K19	180-01-09	154-31-19	2.004	89194.910	-7326.194	-18.055	132274.432670
26-K20	89-49-12	64-20-31	10.480	89193.101	-7325.332	2.729	-19990.831028
26-K21	90-13-38	334-34-09	19.971	89197.639	-7315.885	22.574	-165148.787990
						倍面積	419.379945
						面 積	209.68
						坪 数	63.43

PAGE : 2

* * * 面積 (座標法) 計算書 * * *

[illegible]

* * * 面積 (座標法) 計算書 * * *

測点名	夾角	方向角	距離	[1]	[2]	[3]	[2]*[3]
				X(i)	Y(i)	X(i+1)-X(i-1)	
26-K4F	90-01-32	244-30-58	10.498	89224.705	-7305.515	13.537	-98894.756555
26-K3F	90-00-06	154-31-04	19.996	89220.188	-7314.992	-22.568	165084.739456
26-K23	90-05-21	64-36-25	5.007	89202.137	-7306.389	-15.904	116200.810656
26-K24	179-54-31	64-30-56	5.501	89204.284	-7301.866	4.514	-32960.623124
26-K25	89-58-30	334-29-26	20.004	89206.651	-7296.900	20.421	-149009.994900
						倍面積	420.175533
						面 積	210.08
						坪 數	63.55

PAGE : 3

* * * 面積 (座標法) 計算書 * * *

测点名	夹 角	方向角	距 离	[1]	[2]	[3]	[2]*[3]
				X(i)	Y(i)	X(i+1)-X(i-1)	
26-K5F	90-00-34	244-31-04	10.506	89229.225	-7296.031	13.536	-98759.075616
26-K4F	89-58-22	154-29-26	20.004	89224.705	-7305.515	-22.574	164914.695610
26-K25	90-02-03	64-31-29	7.500	89206.651	-7296.900	-14.828	108198.433200
26-K26	179-57-40	64-29-09	3.000	89209.877	-7290.129	4.518	-32936.802822
26-K27	90-01-21	334-30-30	20.003	89211.169	-7287.422	19.348	-140997.040856
						倍面積	420.209516
						面 積	210.10
						坪 数	63.55

* * * 面積 (座標法) 計算書 * * *

[illegible]

PAGE : 4

*** 面積 (座標法) 計算書 ***

[illegible]

* * * 面積 (座標法) 計算書 * * *

[illegible]

PAGE : 5

* * * 面積 (座標法) 計算書 * * *

测点名	夾 角	方向角	距 離	[1] X(i)	[2] Y(i)	[3] X(i+1)-X(i-1)	[2]*[3]
26-K26	89-58-12	244-31-29	7.500	89209.877	-7290.129	11.217	-81773.376993
26-K25	179-59-27	244-30-56	5.501	89206.651	-7296.900	-5.593	40811.561700
26-K24	89-58-58	154-29-54	16.001	89204.284	-7301.866	-16.809	122737.065594
26-K16F	89-59-40	64-29-34	12.986	89189.842	-7294.977	-8.850	64560.546450
26-K15F	90-03-43	334-33-17	15.995	89195.434	-7283.257	20.035	-145920.053995
						倍面積	415.742756
						面 積	207.87
						坪 数	62.88

* * * 面積 (座標法) 計算書 * * *

[illegible]

PAGE : 6

*** 面積（座標法）計算書 ***

[illegible]

*** 面積（座標法）計算書 ***

測点名	夾 角	方向角	距 離	[1] X(i)	[2] Y(i)	[3] X(i+1)-X(i-1)	[2]*[3]
26-K19	89-55-29	244-26-48	12.994	89194.910	-7326.194	-3.796	27810.232424
D26-5	180-24-10	244-50-58	1.504	89189.305	-7337.917	-6.244	45817.953748
D26-6	89-41-38	154-32-36	14.450	89188.666	-7339.278	-13.686	100445.358708
D26-7	135-11-53	109-44-29	5.021	89175.619	-7333.067	-14.743	108111.406781
D26-8	134-44-58	64-29-27	10.969	89173.923	-7328.341	3.028	-22190.216548
26-K18F	90-01-10	334-30-37	16.013	89178.647	-7318.441	19.178	-140353.061498
26-K20	180-00-42	334-31-19	2.004	89193.101	-7325.332	16.263	-119131.874316
						倍面積	509.799299
						面 積	254.89
						坪 數	77.10

PAGE : 7

*** 面積 (座標法) 計算書 ***

测点名	夾 角	方向角	距 離	[1] X(i)	[2] Y(i)	[3] X(i+1)-X(i-1)	[2]*[3]
26-K6F	89-55-52	154-26-54	20.001	89233.737	-7286.565	-20.378	148485.621570
26-K29	90-01-37	64-28-31	2.045	89215.692	-7277.938	-17.164	124918.527832
26-K39	179-54-14	64-22-45	13.462	89216.573	-7276.093	6.702	-48764.375286
26-K30	90-03-49	334-26-34	15.333	89222.394	-7263.955	19.654	-142765.771570
26-K7F	121-45-46	276-12-20	6.198	89236.227	-7270.570	14.503	-105445.076710
D26-17	164-17-13	260-29-33	5.007	89236.897	-7276.732	-0.157	1142.446924
D26-18	164-01-29	244-31-02	5.423	89236.070	-7281.670	-3.160	23010.077200
						倍面積	581.449960
						面 積	290.72
						坪 數	87.94

* * * 面積（座標法）計算書 * * *

[illegible]

PAGE : 8

浜田一丁目5-9

*** * * 面積 (座標法) 計算書 * * ***

测点名	夹 角	方向角	距 離	[1]	[2]	[3]	[2]*[3]
				X(i)	Y(i)	X(i+1)-X(i-1)	
D26-15	52-27-59	244-33-11	23.883	89229.246	-7240.776	-4.065	29433.754440
26-K31	89-54-34	154-27-45	12.243	89218.984	-7262.342	-21.309	154753.245678
26-K32	90-03-49	64-31-34	4.015	89207.937	-7257.064	-9.320	67635.836480
26-K33	179-56-38	64-28-12	15.994	89209.664	-7253.439	8.620	-62524.644180
26-K8F	90-02-02	334-30-14	7.192	89216.557	-7239.007	13.385	-96894.108695
D26-14	217-34-58	12-05-12	6.337	89223.049	-7242.103	12.689	-91895.044967
						倍面積	509.038756
						面 積	254.51
						坪 数	76.99

浜田一丁目5-10

*** * * 面積 (座標法) 計算書 * * ***

測点名	夾角	方向角	距離	[1] X(i)	[2] Y(i)	[3] X(i+1)-X(i-1)	[2]*[3]
26-K8F	89-57-49	244-28-12	15.994	89216.557	-7239.007	5.023	-36361.532161
26-K33	90-03-36	154-31-48	13.199	89209.664	-7253.439	-18.809	136429.934151
26-K34	89-56-57	64-28-45	15.999	89197.748	-7247.763	-5.023	36405.513549
26-K9F	90-01-38	334-30-23	13.201	89204.641	-7233.325	18.809	-136051.609925
						倍面積	422.305614
						面 積	211.15
						坪 數	63.87

PAGE : 9

*** 面積 (座標法) 計算書 ***

测点名	夾 角	方向角	距 離	[1]	[2]	[3]	[2]*[3]
				X(i)	Y(i)	X(i+1)-X(i-1)	
26-K9F	89-58-10	244-28-45	15.999	89204.641	-7233.325	5.031	-36390.858075
26-K34	90-23-12	154-51-57	0.501	89197.748	-7247.763	-7.347	53249.314761
26-K35	179-36-01	154-27-58	12.697	89197.294	-7247.550	-11.911	86325.568050
26-K36	90-03-13	64-31-11	15.993	89185.837	-7242.077	-4.577	33146.986429
26-K10F	89-59-24	334-30-35	13.210	89192.717	-7227.640	18.804	-135908.542560
						倍面積	422.468605
						面 積	211.23
						坪 数	63.89

*** 面積 (座標法) 計算書 ***

測点名	夾 角	方向角	距 離	[1]	[2]	[3]	[2]*[3]
				X(i)	Y(i)	X(i+1)-X(i-1)	
26-K10F	90-00-58	244-31-11	15.993	89192.717	-7227.640	4.462	-32249.729680
26-K36	90-05-36	154-36-47	1.001	89185.837	-7242.077	-7.784	56372.327368
26-K37	179-54-02	154-30-49	15.110	89184.933	-7241.648	-14.544	105322.528512
26-K11F	89-58-33	64-29-22	12.466	89171.293	-7235.146	-8.271	59841.892566
D26-12	134-57-25	19-26-47	4.998	89176.662	-7223.895	10.082	-72831.309390
D26-13	135-03-26	334-30-13	12.566	89181.375	-7222.231	16.055	-115952.918705
						倍面積	502.790671
						面 積	251.39
						坪 数	76.04

PAGE : 10

*** 面積 (座標法) 計算書 ***

测点名	夹 角	方向角	距 离	[1] X(i)	[2] Y(i)	[3] X(i+1)-X(i-1)	[2]*[3]
26-K37	89-58-24	244-29-13	16.004	89184.933	-7241.648	6.747	-48859.399056
26-K12F	90-00-26	154-29-39	11.565	89178.040	-7256.091	-17.331	125755.313121
D26-10	135-05-45	109-35-24	5.005	89167.602	-7251.111	-12.116	87854.460876
D26-11	134-53-51	64-29-15	12.465	89165.924	-7246.396	3.691	-26746.447636
26-K11F	90-01-34	334-30-49	15.110	89171.293	-7235.146	19.009	-137532.890314
						倍面积	471.036991
						面 积	235.51
						坪 数	71.24

* * * 面積（座標法）計算書 * * *

[illegible]

PAGE : 11

*** 面積 (座標法) 計算書 ***

测点名	夾 角	方向角	距 離	[1]	[2]	[3]	[2]*[3]
				X(i)	Y(i)	X(i+1)-X(i-1)	
26-K33	89-59-46	244-31-34	4.015	89209.664	-7253.439	10.189	-73905.289971
26-K32	179-56-27	244-28-01	11.994	89207.937	-7257.064	-6.897	50051.970408
D26-9	90-01-50	154-29-51	13.696	89202.767	-7267.887	-17.532	127420.594884
26-K13F	89-59-52	64-29-43	15.999	89190.405	-7261.990	-5.473	39744.871270
26-K35	90-22-14	334-51-57	0.501	89197.294	-7247.550	7.343	-53218.759650
26-K34	179-39-51	334-31-48	13.199	89197.748	-7247.763	12.370	-89654.828310
						倍面積	438.558631
						面 積	219.27
						坪 数	66.33

*** 面積 (座標法) 計算書 ***

[illegible]