

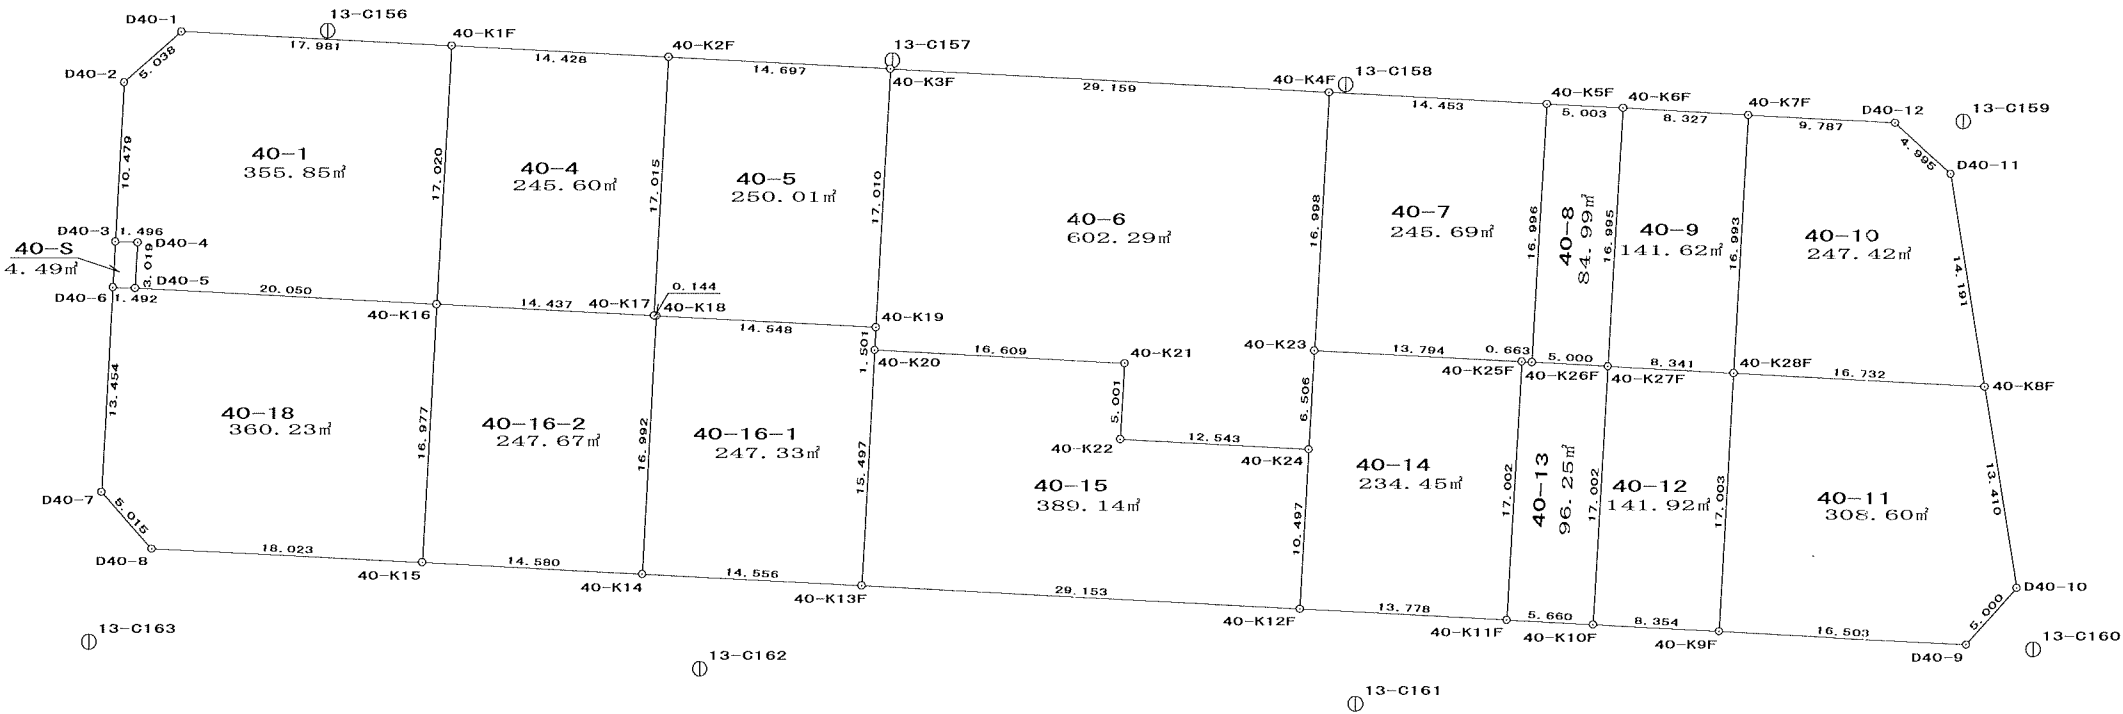


画地出来形確認測量原図

業務委託名	平成14年度 浜田地区画地出来形確認測量業務
-------	------------------------

縮尺	500
----	-----

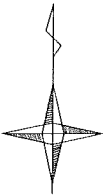

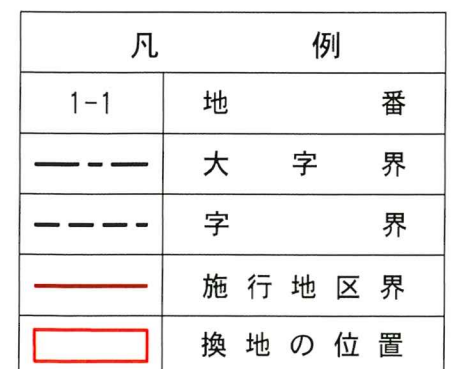

PAGE : 1

*** 面積（座標法）計算書 ***

测点名	夾角	方向角	距離	[1] X(i)	[2] Y(i)	[3] X(i+1)-X(i-1)	[2]*[3]
D40-1	135-16-05	228-12-38	5.038	89089.993	-6848.420	-2.434	16669.054280
D40-2	134-40-39	182-53-17	10.479	89086.636	-6852.176	-13.823	94717.628848
D40-3	88-43-16	91-36-33	1.496	89076.170	-6852.704	-10.508	72008.213632
D40-4	271-21-10	182-57-43	3.019	89076.128	-6851.209	-3.057	20944.145913
D40-5	90-00-41	92-58-24	20.050	89073.113	-6851.365	-4.055	27782.285075
40-K16	89-59-13	2-57-37	17.020	89072.073	-6831.342	15.957	-109007.724294
40-K1F	89-58-56	272-56-33	17.981	89089.070	-6830.463	17.920	-122401.896960
						倍面積	711.706494
						面積	355.85
						坪數	107.64

*** 面積 (座標法) 計算書 ***

测点名	夾角	方向角	距離	[1] X(i)	[2] Y(i)	[3] X(i+1)-X(i-1)	[2]*[3]
40-K2F	90-00-33	272-56-24	14.428	89088.330	-6816.054	17.733	-120869.085582
40-K1F	90-01-13	182-57-37	17.020	89089.070	-6830.463	-16.257	111042.836991
40-K16	89-57-43	92-55-20	14.437	89072.073	-6831.342	-17.733	121140.187686
40-K17	90-00-31	2-55-51	17.015	89071.337	-6816.924	16.257	-110822.733468
						倍面積	491.205627
						面 積	245.60
						坪 數	74.29

浜田二丁目4-3

地番 = 40-5 測点名	夾 角	方向角	距 離	[1] X(i)	[2] Y(i)	[3] X(i+1)-X(i-1)	[2]*[3]
40-K3F	89-59-45	272-56-40	14.697	89087.575	-6801.376	17.742	-120670.012992
40-K2F	89-59-11	182-55-51	17.015	89088.330	-6816.054	-16.238	110679.084852
40-K17	91-26-15	94-22-06	0.144	89071.337	-6816.924	-17.004	115914.975696
40-K18	178-32-22	92-54-28	14.548	89071.326	-6816.780	-0.749	5105.768220
40-K19	90-02-27	2-56-55	17.010	89070.588	-6802.251	16.249	-110529.776499
						倍面積	500.039277
						面 積	250.01
						坪 數	75.63

浜田二丁目4-4

地番 = 40-6-1				[1]	[2]	[3]	[2]*[3]
測点名	夾 角	方向角	距 離	X(i)	Y(i)	X(i+1)-X(i-1)	
40-K29	90-00-10	272-56-32	5.709	89087.282	-6795.675	18.775	-127588.798125
40-K3F	90-00-23	182-56-55	17.010	89087.575	-6801.376	-16.694	113542.170944
40-K19	179-48-05	182-45-00	1.501	89070.588	-6802.251	-18.486	125746.411986
40-K20	90-09-11	92-54-11	5.706	89069.089	-6802.323	-1.788	12162.553524
40-K30	90-02-11	2-56-22	18.506	89068.800	-6796.624	18.193	-123650.980432
						倍面積	211.357897
						面 積	105.67
						坪 数	31.96

浜田二丁目4-5

[illegible]

浜田二丁目4-6

地 番 = 40-7 測点名	夾 角	方向角	距 離	[1] X(i)	[2] Y(i)	[3] X(i+1)-X(i-1)	[2]*[3]
40-K4F	90-00-06	182-56-26	16.998	89086.078	-6772.255	-16.235	109947.559925
40-K23	89-59-21	92-55-47	13.794	89069.102	-6773.127	-17.681	119755.658487
40-K25F	180-00-37	92-56-24	0.663	89068.397	-6759.351	-0.739	4995.160389
40-K26F	89-59-15	2-55-39	16.996	89068.363	-6758.689	16.940	-114492.191660
40-K5F	90-00-41	272-56-20	14.453	89085.337	-6757.821	17.715	-119714.799015
						倍面積	491.388126
						面 積	245.69
						坪 數	74.32

浜田二丁目4-7

地番 =	夾角	方向角	距離	[1]	[2]	[3]	[2]*[3]
測点名				X(i)	Y(i)	X(i+1)-X(i-1)	
40-K5F	89-58-58	182-55-39	16.996	89085.337	-6757.821	-16.717	112970.493657
40-K26F	90-00-27	92-56-06	5.000	89068.363	-6758.689	-17.230	116452.211470
40-K27F	90-00-10	2-56-16	16.995	89068.107	-6753.696	16.717	-112901.536032
40-K6F	90-00-25	272-56-41	5.003	89085.080	-6752.825	17.230	-116351.174750
						倍面積	169.994345
						面積	84.99
						坪數	25.71

浜田二丁目4-8

地番 = 测点名	夾 角	方向角	距 離	[1] X(i)	[2] Y(i)	[3] X(i+1)-X(i-1)	[2]*[3]
40-K6F	89-59-30	182-56-16	16.995	89085.080	-6752.825	-16.545	111725.489625
40-K27F	89-59-23	92-55-39	8.341	89068.107	-6753.696	-17.399	117507.556704
40-K28F	89-57-48	2-53-27	16.993	89067.681	-6745.366	16.545	-111602.080470
40-K7F	90-03-19	272-56-46	8.327	89084.652	-6744.509	17.399	-117347.712091
						倍面積	283.253768
						面 積	141.62
						坪 数	42.84

浜田二丁目4-9

地番 = 測点名	夾 角	方向角	距 離	[1] X(i)	[2] Y(i)	[3] X(i+1)-X(i-1)	[2]*[3]
40-K7F	89-57-02	182-53-27	16.993	89084.652	-6744.509	-16.469	111075.318721
40-K28F	90-02-18	92-55-45	16.732	89067.681	-6745.366	-17.826	120242.894316
40-K8F	77-30-51	350-26-36	14.191	89066.826	-6728.656	13.139	-88407.811184
D40-11	141-22-03	311-48-39	4.995	89080.820	-6731.012	17.324	-116608.051888
D40-12	141-07-46	272-56-25	9.787	89084.150	-6734.735	3.832	-25807.504520
						倍面積	494.845445
						面 積	247.42
						坪 數	74.84

浜田二丁目4-10

地番 = 40-11 測点名	夾 角	方向角	距 離	[1] X(i)	[2] Y(i)	[3] X(i+1)-X(i-1)	[2]*[3]
40-K28F	89-57-48	182-53-33	17.003	89067.681	-6745.366	-16.126	108775.772116
40-K9F	90-02-08	92-55-41	16.503	89050.700	-6746.224	-17.824	120244.696576
D40-9	128-34-10	41-29-51	5.000	89049.857	-6729.743	2.902	-19529.714186
D40-10	128-56-51	350-26-42	13.410	89053.602	-6726.430	16.969	-114140.790670
40-K8F	102-29-03	272-55-45	16.732	89066.826	-6728.656	14.079	-94732.747824
						倍面積	617.216012
						面 積	308.60
						坪 數	93.35

* * * 面積 (座標法) 計算書 * * *

地番 = 40-12				[1]	[2]	[3]	[2]*[3]
测点名	夾角	方向角	距離	X(i)	Y(i)	X(i+1)-X(i-1)	
40-K27F	90-00-32	182-56-11	17.002	89068.107	-6753.696	-16.554	111800.683584
40-K10F	89-59-37	92-55-48	8.354	89051.127	-6754.567	-17.407	117576.747769
40-K9F	89-57-45	2-53-33	17.003	89050.700	-6746.224	16.554	-111676.992096
40-K28F	90-02-06	272-55-39	8.341	89067.681	-6745.366	17.407	-117416.585962
						倍面積	283.853295
						面積	141.92
						坪數	42.93

*** 面積 (座標法) 計算書 ***

地番 = 40-13 測点名	夾 角	方向角	距 離	[1] X(i)	[2] Y(i)	[3] X(i+1)-X(i-1)	[2]*[3]
40-K25F	89-59-23	182-55-47	17.002	89068.397	-6759.351	-16.946	114543.962046
40-K11F	90-00-25	92-56-12	5.660	89051.417	-6760.220	-17.270	116748.999400
40-K10F	89-59-59	2-56-11	17.002	89051.127	-6754.567	16.690	-112733.723230
40-K27F	89-59-55	272-56-06	5.000	89068.107	-6753.696	17.236	-116406.704256
40-K26F	180-00-18	272-56-24	0.663	89068.363	-6758.689	0.290	-1960.019810
						倍面積	192.514150
						面 積	96.25
						坪 数	29.11

浜田二丁目4-13

地番 = 40-14 測点名	夾 角	方向角	距 離	[1] X(i)	. [2] Y(i)	[3] X(i+1)-X(i-1)	[2]*[3]
40-K23	90-00-47	182-56-34	6.506	89069.102	-6773.127	-5.792	39229.951584
40-K24	179-53-29	182-50-03	10.497	89062.605	-6773.461	-16.981	115020.141241
40-K12F	90-05-41	92-55-44	13.778	89052.121	-6773.980	-11.188	75787.288240
40-K11F	90-00-03	2-55-47	17.002	89051.417	-6760.220	16.276	-110029.340720
40-K25F	90-00-00	272-55-47	13.794	89068.397	-6759.351	17.685	-119539.122435
						倍面積	468.917910
						面 積	234.45
						坪 数	70.92

浜田二丁目4-14

地番 = 40-15 測点名	夾角	方向角	距離	[1] $X(i)$	[2] $Y(i)$	[3] $X(i+1)-X(i-1)$	[2]*[3]
40-K24	90-07-38	272-57-41	12.543	89062.605	-6773.461	11.132	-75402.167852
40-K22	269-55-36	2-53-17	5.001	89063.253	-6785.987	5.643	-38293.324641
40-K21	90-00-52	272-54-09	16.609	89068.248	-6785.735	5.836	-39601.549460
40-K20	89-57-10	182-51-19	15.497	89069.089	-6802.323	-14.637	99565.601751
40-K13F	90-04-28	92-55-47	29.153	89053.611	-6803.095	-16.968	115434.915960
40-K12F	89-54-16	2-50-03	10.497	89052.121	-6773.980	8.994	-60925.176120
						倍面積	778.299638
						面積	389.14
						坪數	117.71

現場名 : 浜田地区画地出来形確認測量
地区名 : 青森市浜田地区

*** 面積 (座標法) 計算書 ***

浜田二丁目4-15

地番 = 40-16-1
測点名

地番 = 40-16-1		夾 角	方向角	距 離	[1] X(i)	[2] Y(i)	[3] X(i+1)-X(i-1)	[2]*[3]
測点名								
40-K19	90-09-28	272-54-28	14.548	89070.588	-6802.251	2.237	-15216.635487	
40-K18	89-57-58	182-52-26	16.992	89071.326	-6816.780	-16.233	110656.789740	
40-K14	90-03-21	92-55-47	14.556	89054.355	-6817.632	-17.715	120774.350880	
40-K13F	89-55-32	2-51-19	15.497	89053.611	-6803.095	14.734	-100236.801730	
40-K20	179-53-41	2-45-00	1.501	89069.089	-6802.323	16.977	-115483.037571	
倍面積							494.665832	
面 積							247.33	
坪 数							74.81	

*** 面積 (座標法) 計算書 ***

浜田二丁目4-16

地番 = 40-16-2
測点名

地番 = 40-16-2							
测点名	夾 角	方向角	距 離	[1] X(i)	[2] Y(i)	[3] X(i+1)-X(i-1)	[2]*[3]
40-K18	91-29-40	274-22-06	0.144	89071.326	-6816.780	16.982	-115762.557960
40-K17	178-33-14	272-55-20	14.437	89071.337	-6816.924	0.747	-5092.242228
40-K16	89-56-51	182-52-11	16.977	89072.073	-6831.342	-16.220	110804.367240
40-K15	90-07-34	92-59-45	14.580	89055.117	-6832.192	-17.718	121052.777856
40-K14	89-52-41	2-52-26	16.992	89054.355	-6817.632	16.209	-110506.997088
						倍面積	495.347820
						面 積	247.67
						坪 数	74.92

浜田二丁目4-17

地番 = 40-18				[1]	[2]	[3]	[2]*[3]
测点名	夾角	方向角	距離	X(i)	Y(i)	X(i+1)-X(i-1)	
40-K16	90-06-13	272-58-24	20.050	89072.073	-6831.342	17.996	-122936.830632
D40-5	179-08-21	272-06-45	1.492	89073.113	-6851.365	1.095	-7502.244675
D40-6	90-48-36	182-55-21	13.454	89073.168	-6852.856	-13.382	91704.918992
D40-7	135-10-52	138-06-13	5.015	89059.731	-6853.542	-17.170	117675.316140
D40-8	134-41-54	92-48-07	18.023	89055.998	-6850.193	-4.614	31606.790502
40-K15	90-04-04	2-52-11	16.977	89055.117	-6832.192	16.075	-109827.486400
						倍面積	720.463927
						面積	360.23
						坪數	108.97