



画地出来形確認測量原図

業務委託名	平成14年度 浜田地区画地出来形確認測量業務
-------	------------------------

縮尺	500
----	-----

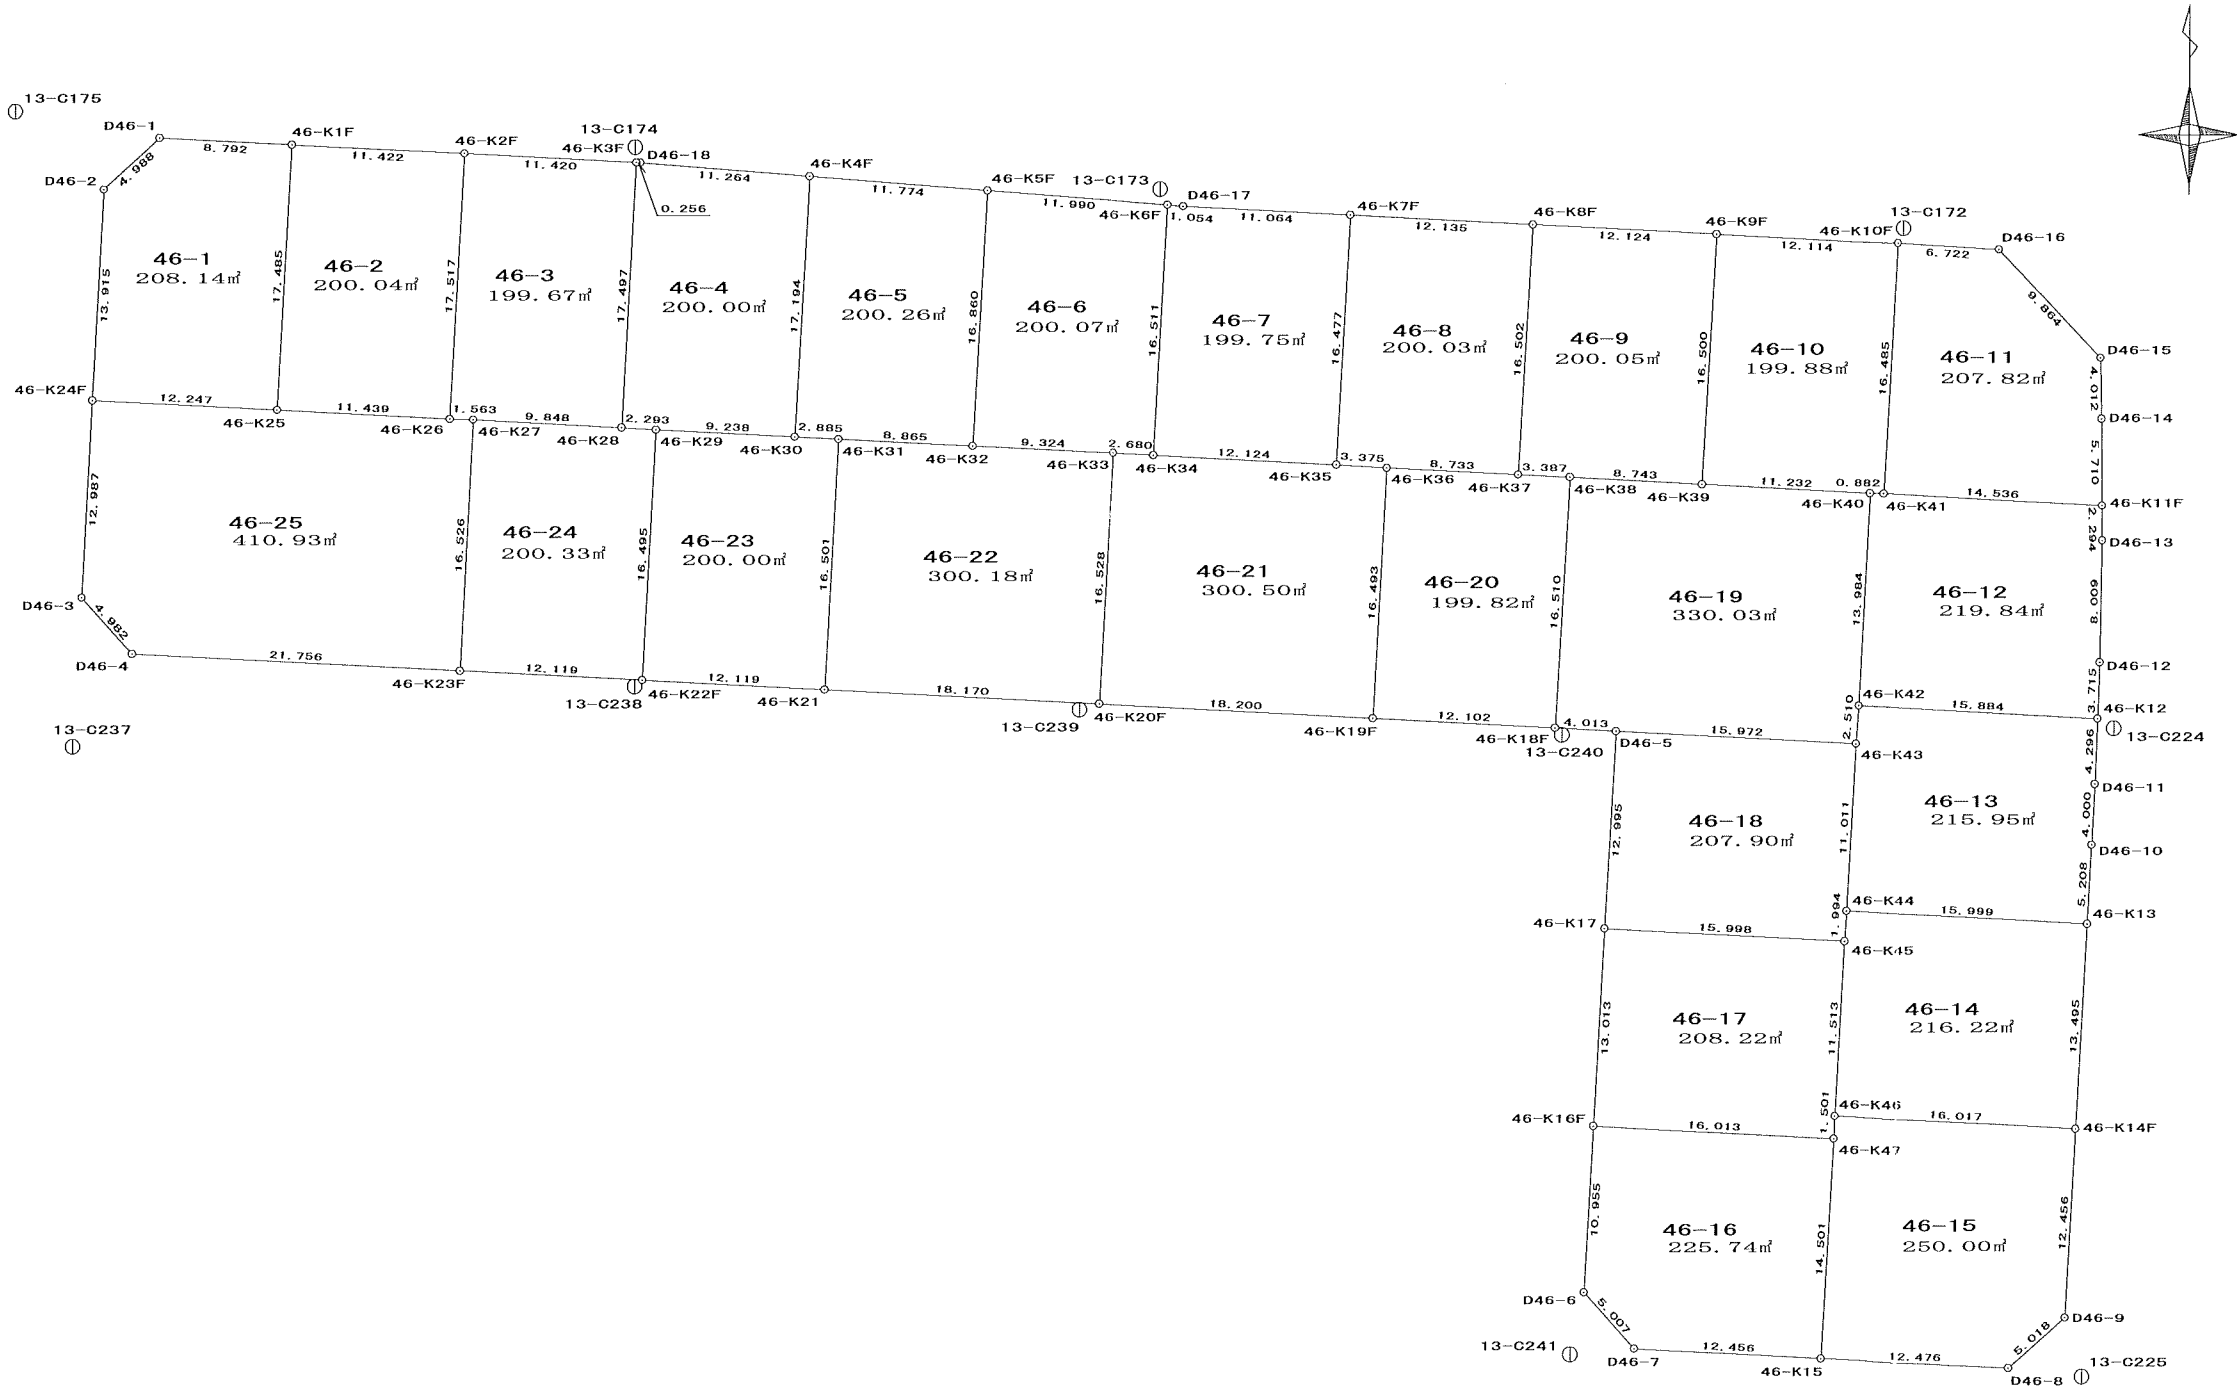

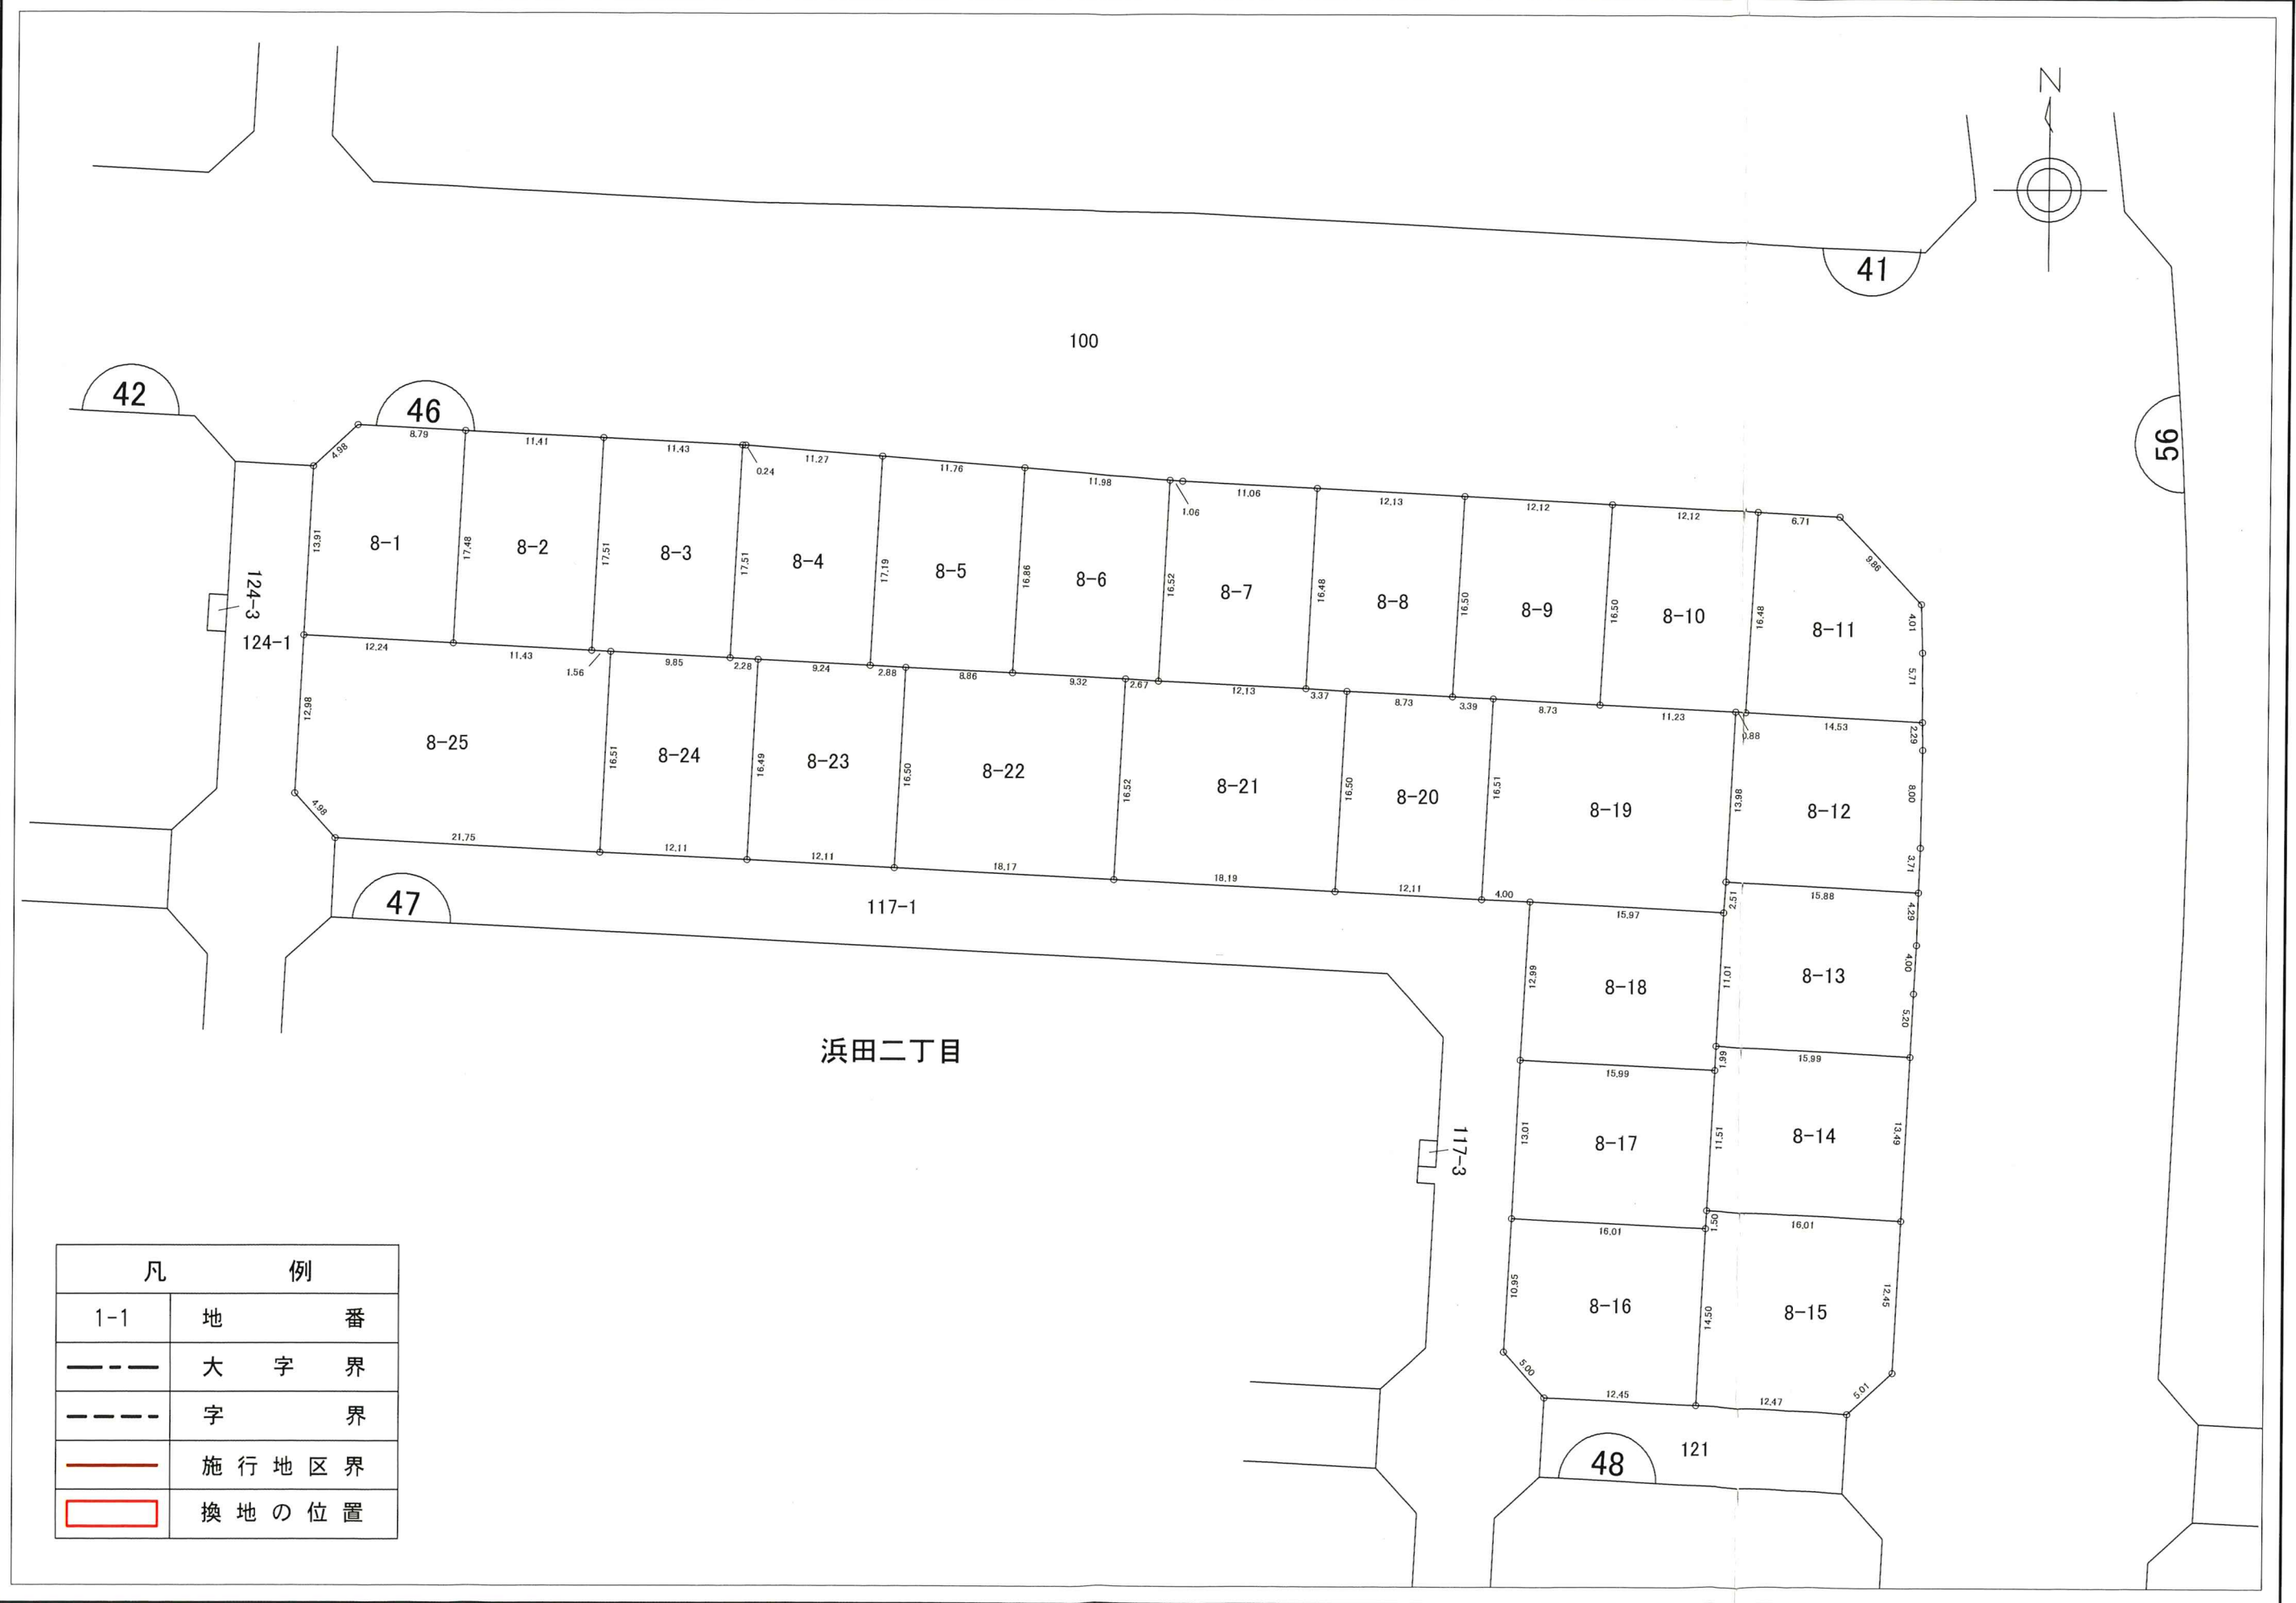

PAGE : 1

* * * 面積 (座標法) 計算書 * * *

[illegible]

* * * 面積（座標法）計算書 * * *

测点名	夹 角	方向角	距 離	[1]	[2]	[3]	[2]*[3]
				X(i)	Y(i)	X(i+1)-X(i-1)	
46-K2F	89-58-48	272-54-43	11.417	88994.610	-6833.153	18.074	-123502.407322
46-K1F	90-05-39	183-00-22	17.485	88995.190	-6844.555	-16.881	115542.932955
46-K25	90-03-56	93-04-18	11.439	88977.729	-6845.472	-18.074	123725.060928
46-K26	89-51-37	2-55-55	17.517	88977.116	-6834.049	16.881	-115365.581169
						倍面積	400.005392
						面 積	200.00
						坪 数	60.50

PAGE : 2

*** 面積 (座標法) 計算書 ***

测点名	夾 角	方向角	距 離	[1]	[2]	[3]	[2]*[3]
				X(i)	Y(i)	X(i+1)-X(i-1)	
46-K3F	89-58-18	272-57-12	11.432	88994.021	-6821.736	18.079	-123330.165144
46-K2F	89-58-43	182-55-55	17.517	88994.610	-6833.153	-16.905	115514.451465
46-K26	89-22-45	92-18-40	1.562	88977.116	-6834.049	-17.557	119985.398293
46-K27	180-43-31	93-02-11	9.855	88977.053	-6832.488	-0.585	3997.005480
46-K28	89-56-43	2-58-54	17.514	88976.531	-6822.647	16.968	-115766.674296
						倍面積	400.015798
						面 積	200.00
						坪 数	60.50

*** 面積 (座標法) 計算書 ***

测点名	夾 角	方向角	距 離	[1]	[2]	[3]	[2]*[3]
				X(i)	Y(i)	X(i+1)-X(i-1)	
46-K4F	91-33-59	274-30-49	11.271	88993.121	-6810.251	18.058	-122979.512558
D46-18	178-28-30	272-59-19	0.249	88994.008	-6821.487	0.900	-6139.338300
46-K3F	89-59-35	182-58-54	17.514	88994.021	-6821.736	-17.477	119223.480072
46-K28	90-01-38	93-00-32	2.286	88976.531	-6822.647	-17.610	120146.813670
46-K29	179-51-03	92-51-35	9.241	88976.411	-6820.364	-0.581	3962.631484
46-K30	90-05-15	2-56-50	17.194	88975.950	-6811.135	16.710	-113814.065850
						倍面積	400.008518
						面 積	200.00
						坪 数	60.50

PAGE : 3

* * * 面積 (座標法) 計算書 * * *

测点名	夾 角	方向角	距 離	[1] X(i)	[2] Y(i)	[3] X(i+1)-X(i-1)	[2]*[3]
46-K5F	91-32-42	274-32-37	11.765	88992.189	-6798.523	17.769	-120802.955187
46-K4F	88-24-13	182-56-50	17.194	88993.121	-6810.251	-16.239	110591.665989
46-K30	90-04-26	93-01-16	2.884	88975.950	-6811.135	-17.323	117989.291605
46-K31	179-51-50	92-53-06	8.861	88975.798	-6808.255	-0.598	4071.336490
46-K32	90-06-49	2-59-55	16.860	88975.352	-6799.405	16.391	-111449.047355
						倍面積	400.291542
						面 積	200.14
						坪 数	60.54

* * * 面積 (座標法) 計算書 * * *

[illegible]

PAGE : 4

*** 面積 (座標法) 計算書 ***

[illegible]

* * * 面積（座標法）計算書 * * *

测点名	夾 角	方向角	距 離	[1]	[2]	[3]	[2]*[3]
				X(i)	Y(i)	X(i+1)-X(i-1)	
46-K8F	89-56-02	272-56-19	12.133	88989.967	-6762.349	17.101	-115642.930249
46-K7F	89-58-21	182-54-40	16.480	88990.589	-6774.466	-15.837	107287.218042
46-K35	90-31-31	93-26-11	3.370	88974.130	-6775.303	-16.661	112883.323283
46-K36	179-27-02	92-53-13	8.736	88973.928	-6771.939	-0.642	4347.584838
46-K37	90-07-04	3-00-17	16.502	88973.488	-6763.214	16.039	-108475.189346
						倍面積	400.006568
						面 積	200.00
						坪 数	60.50

PAGE : 5

*** 面積 (座標法) 計算書 ***

测点名	夹 角	方向角	距 离	[1]	[2]	[3]	[2]*[3]
				X(i)	Y(i)	X(i+1)-X(i-1)	
46-K9F	89-57-08	272-56-11	12.122	88989.346	-6750.243	17.099	-115422.405057
46-K8F	90-04-06	183-00-17	16.502	88989.967	-6762.349	-15.858	107237.330442
46-K37	89-46-03	92-46-20	3.391	88973.488	-6763.214	-16.643	112560.170602
46-K38	180-13-10	92-59-30	8.737	88973.324	-6759.827	-0.620	4191.092740
46-K39	89-59-33	2-59-03	16.500	88972.868	-6751.102	16.022	-108166.156244
						倍面積	400.032483
						面 積	200.01
						坪 数	60.50

*** 面積 (座標法) 計算書 ***

[illegible]

PAGE : 6

*** 面積 (座標法) 計算書 ***

测点名	夹 角	方向角	距 離	[1]	[2]	[3]	[2]*[3]
				X(i)	Y(i)	X(i+1)-X(i-1)	
46-K10F	90-02-50	182-59-00	16.485	88988.725	-6738.138	-16.119	108612.046422
46-K41	90-01-51	93-00-51	14.530	88972.262	-6738.996	-17.227	116092.684092
46-K11F	86-21-13	359-22-04	5.710	88971.498	-6724.486	4.946	-33259.307756
D46-14	179-12-15	358-34-19	4.012	88977.208	-6724.549	9.721	-65369.340829
D46-15	137-59-21	316-33-40	9.864	88981.219	-6724.649	11.173	-75134.503277
D46-16	136-22-30	272-56-10	6.716	88988.381	-6731.431	7.506	-50526.121086
						倍面積	415.457566
						面 積	207.72
						坪 数	62.83

* * * 面積 (座標法) 計算書 * * *

[illegible]

PAGE : 7

*** 面積 (座標法) 計算書 ***

测点名	夾 角	方向角	距 離	[1]	[2]	[3]	[2]*[3]
				X(i)	Y(i)	X(i+1)-X(i-1)	
46-K12	91-00-13	273-01-53	15.884	88957.483	-6724.695	5.133	-34517.859435
46-K42	90-53-53	183-55-46	2.510	88958.323	-6740.557	-1.664	11216.286848
46-K43	178-55-43	182-51-29	11.011	88955.819	-6740.729	-13.501	91006.582229
46-K44	90-06-43	92-58-12	15.999	88944.822	-6741.278	-11.826	79722.353628
46-K13	89-53-29	2-51-41	5.208	88943.993	-6725.300	4.373	-29409.736900
D46-10	179-54-16	2-45-57	4.000	88949.195	-6725.040	9.197	-61850.192880
D46-11	179-15-43	2-01-40	4.296	88953.190	-6724.847	8.288	-55735.531936
						倍面積	431.901554
						面 積	215.95
						坪 數	65.32

*** 面積 (座標法) 計算書 ***

[illegible]

PAGE : 8

* * * 面積 (座標法) 計算書 * * *

测点名	夹 角	方向角	距 離	[1]	[2]	[3]	[2]*[3]
				X(i)	Y(i)	X(i+1)-X(i-1)	
46-K14F	90-01-09	272-55-39	16.017	88930.515	-6725.985	13.258	-89173.109130
46-K46	89-33-14	182-28-53	1.501	88931.333	-6741.981	-0.682	4598.031042
46-K47	180-29-14	182-58-07	14.501	88929.833	-6742.046	-15.982	107751.379172
46-K15	89-58-52	92-56-59	12.476	88915.351	-6742.797	-15.124	101978.061828
D46-8	134-55-05	47-52-04	5.018	88914.709	-6730.338	2.724	-18333.440712
D46-9	135-02-26	2-54-30	12.456	88918.075	-6726.617	15.806	-106320.908302
						倍面積	500.013898
						面 積	250.00
						坪 数	75.62

* * * 面積 (座標法) 計算書 * * *

[illegible]

PAGE : 9

* * * 面積 (座標法) 計算書 * * *

[illegible]

* * * 面積 (座標法) 計算書 * * *

[illegible]

PAGE : 10

* * * 面積 (座標法) 計算書 * * *

[illegible]

* * * 面積 (座標法) 計算書 * * *

[illegible]

PAGE : 11

*** 面積 (座標法) 計算書 ***

测点名	夾 角	方向角	距 離	[1]	[2]	[3]	[2]*[3]
				X(i)	Y(i)	X(i+1)-X(i-1)	
46-K36	90-31-32	273-26-11	3.370	88973.928	-6771.939	16.682	-112969.486398
46-K35	179-26-43	272-52-54	12.133	88974.130	-6775.303	0.812	-5501.546036
46-K34	180-25-01	273-17-55	2.676	88974.740	-6787.421	0.764	-5185.589644
46-K33	89-40-25	182-58-20	16.528	88974.894	-6790.093	-16.352	111031.600736
46-K20F	89-59-20	92-57-40	18.197	88958.388	-6790.950	-17.446	118474.913700
46-K19F	89-56-59	2-54-39	16.501	88957.448	-6772.777	15.540	-105248.954580
						倍面積	600.937778
						面 積	300.46
						坪 数	90.89

*** 面積 (座標法) 計算書 ***

[illegible]

PAGE : 12

*** 面積 (座標法) 計算書 ***

测点名	夾 角	方向角	距 離	[1]	[2]	[3]	[2]*[3]
				X(i)	Y(i)	X(i+1)-X(i-1)	
46-K31	90-05-59	273-01-16	2.884	88975.798	-6808.255	16.632	-113234.897160
46-K30	179-50-19	272-51-35	9.241	88975.950	-6811.135	0.613	-4175.225755
46-K29	90-02-33	182-54-08	16.492	88976.411	-6820.364	-16.010	109194.027640
46-K22F	90-02-23	92-56-31	12.119	88959.940	-6821.199	-17.093	116594.754507
46-K21	89-58-46	2-55-17	16.501	88959.318	-6809.096	15.858	-107978.644368
						倍面積	400.014864
						面 積	200.00
						坪 数	60.50

*** 面積（座標法）計算書 ***

测点名	夹 角	方向角	距 離	[1]	[2]	[3]	[2]*[3]
				X(i)	Y(i)	X(i+1)-X(i-1)	
46-K29	90-06-24	273-00-32	2.286	88976.411	-6820.364	16.591	-113156.659124
46-K28	180-01-39	273-02-11	9.855	88976.531	-6822.647	0.642	-4380.139374
46-K27	89-47-22	182-49-33	16.511	88977.053	-6832.488	-15.969	109108.000872
46-K23F	90-06-58	92-56-31	12.119	88960.562	-6833.302	-17.113	116938.297126
46-K22F	89-57-37	2-54-08	16.492	88959.940	-6821.199	15.849	-108109.182951
						倍面積	400.316549
						面 積	200.15
						坪 数	60.54

PAGE : 13

* * * 面積 (座標法) 計算書 * * *

[illegible]