

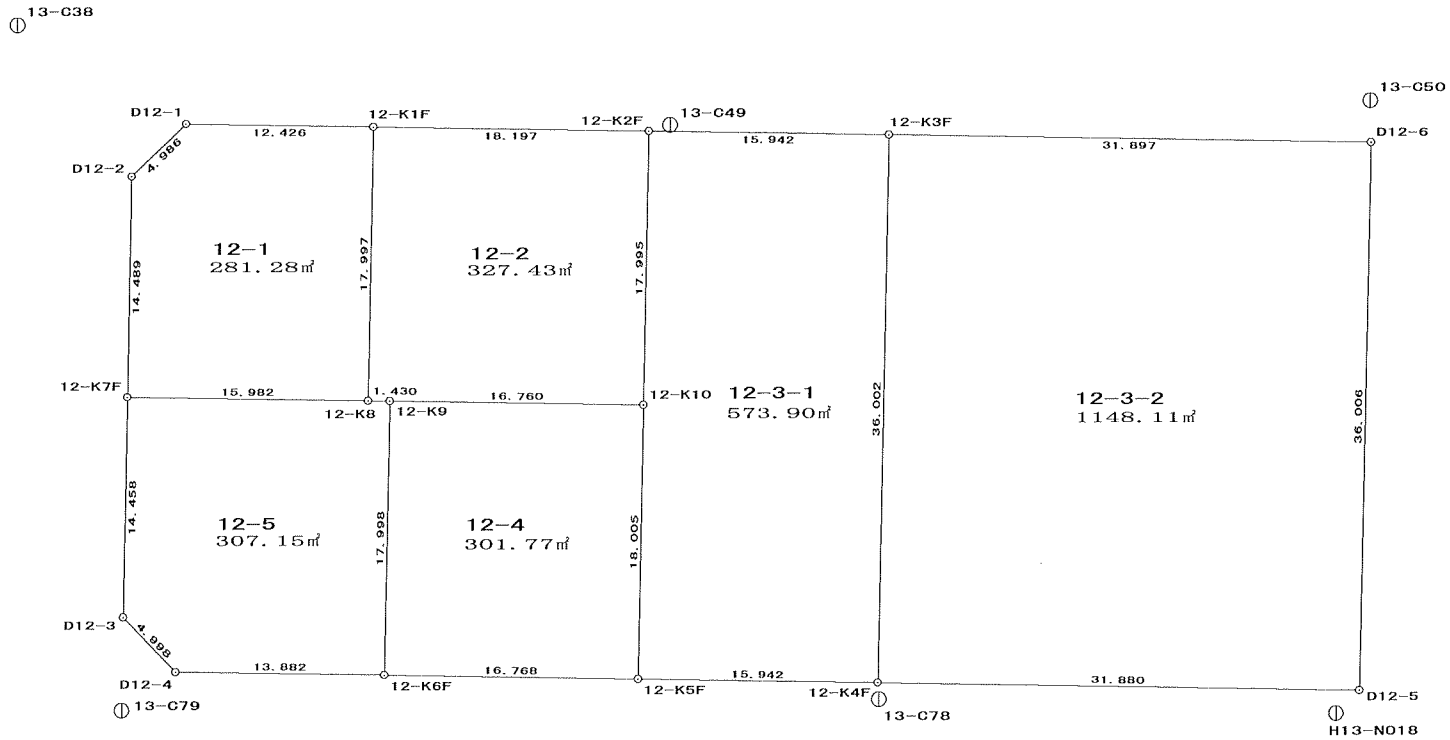


画地出来形確認測量原図

業務委託名	平成14年度 浜田地区画地出来形確認測量業務
-------	------------------------

縮尺 500

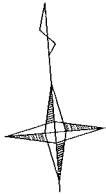

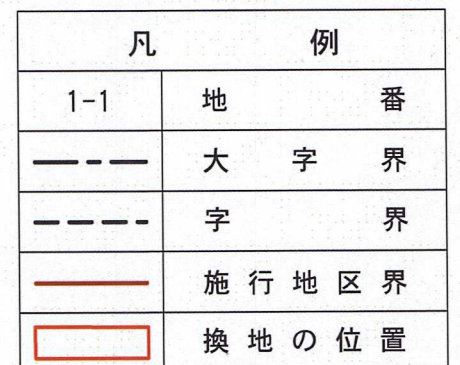

PAGE : 1

* * * 面積（座標法）計算書 * * *

测点名	夹 角	方向角	距 离	[1] X(i)	[2] Y(i)	[3] X(i+1)-X(i-1)	[2]*[3]
D12-1	135-16-45	231-13-44	4.986	88935.339	-7708.535	-1.834	14137.453190
D12-2	134-44-57	185-58-41	14.489	88932.217	-7712.422	-17.532	135214.182504
12-K7F	89-58-23	95-57-04	15.982	88917.807	-7713.931	-16.067	123939.729377
12-K8	89-58-40	5-55-44	17.997	88916.150	-7698.035	16.244	-125046.880540
12-K1F	90-01-15	275-56-59	12.426	88934.051	-7696.176	19.189	-147681.921264
						倍面積	562.563267
						面 積	281.28
						坪 数	85.08

* * * 面積 (座標法) 計算書 * * *

測点名	夾 角	方向角	距 離	[1]	[2]	[3]	[2]*[3]
				X(i)	Y(i)	X(i+1)-X(i-1)	
12-K1F	89-58-48	185-55-44	17.997	88934.051	-7696.176	-16.015	123254.258640
12-K8	90-07-57	96-03-41	1.430	88916.150	-7698.035	-18.052	138964.927820
12-K9	179-52-13	95-55-54	16.760	88915.999	-7696.613	-1.883	14492.722279
12-K10	90-01-13	5-57-07	17.995	88914.267	-7679.943	16.166	-124153.958538
12-K2F	89-59-49	275-56-56	18.197	88932.165	-7678.077	19.784	-151903.075368
						倍面積	654.874833
						面 積	327.43
						坪 數	99.04

PAGE : 2

* * * 面積 (座標法) 計算書 * * *

[illegible]

* * * 面積 (座標法) 計算書 * * *

[illegible]

PAGE : 3

*** 面積 (座標法) 計算書 ***

[illegible]

*** 面積 (座標法) 計算書 ***

测点名	夾 角	方向角	距 離	[1]	[2]	[3]	[2]*[3]
				X(i)	Y(i)	X(i+1)-X(i-1)	
12-K9	90-03-16	185-59-10	17.998	88915.999	-7696.613	-16.168	124438.838984
12-K6F	89-58-13	95-57-23	16.768	88898.099	-7698.490	-19.640	151198.343600
12-K5F	90-00-18	5-57-41	18.005	88896.359	-7681.813	16.168	-124199.552584
12-K10	89-58-13	275-55-54	16.760	88914.267	-7679.943	19.640	-150834.080520
						倍面積	603.549480
						面 積	301.77
						坪 数	91.28

PAGE : 4

* * * 面積 (座標法) 計算書 * * *

测点名	夹 角	方向角	距 离	[1] X(i)	[2] Y(i)	[3] X(i+1)-X(i-1)	[2]*[3]
12-K7F	90-01-41	185-58-45	14.458	88917.807	-7713.931	-12.722	98136.630182
D12-3	135-06-12	141-04-57	4.998	88903.428	-7715.437	-18.268	140945.603116
D12-4	134-52-18	95-57-15	13.882	88899.539	-7712.297	-5.329	41098.830713
12-K6F	90-01-55	5-59-10	17.998	88898.099	-7698.490	16.460	-126717.145400
12-K9	90-04-31	276-03-41	1.430	88915.999	-7696.613	18.051	-138931.561263
12-K8	179-53-23	275-57-04	15.982	88916.150	-7698.035	1.808	-13918.047280
						倍面积	614.310068
						面 积	307.15
						坪 数	92.91