


第 6 街 区

勝田一丁目

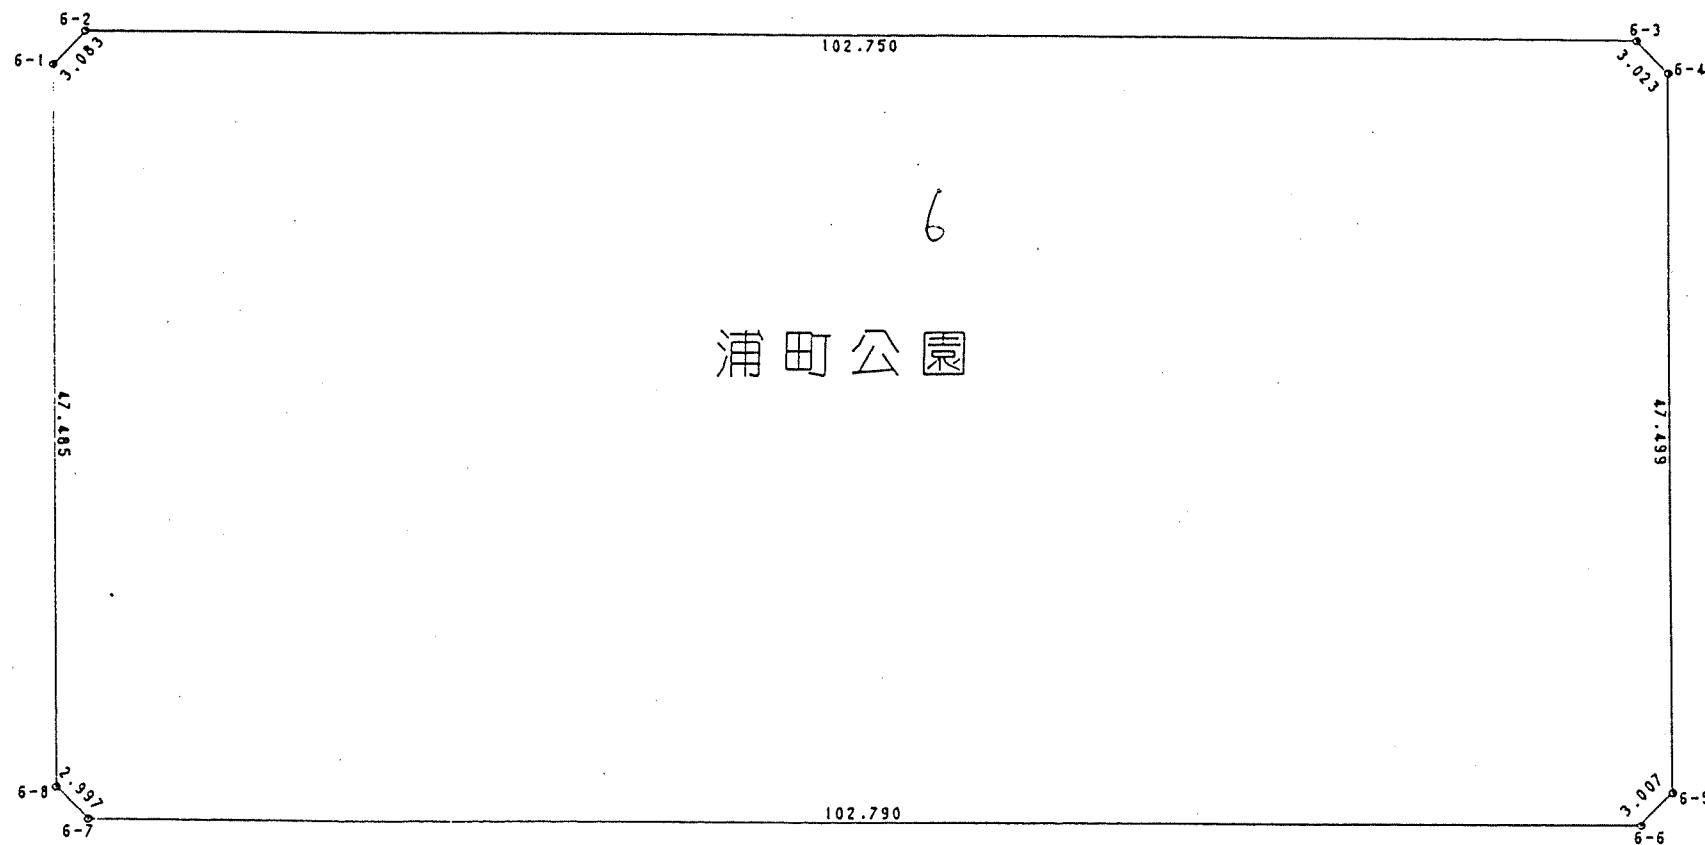


面積 5533.91 m²

NO.	X	Y
6-1	90295.815	-6521.583
6-2	90298.566	-6520.192
6-3	90326.449	-6421.298
6-4	90324.976	-6418.658
6-5	90279.590	-6404.649
6-6	90276.947	-6406.083
6-7	90249.007	-6505.003
6-8	90250.421	-6507.646

第 6 街 区

勝田一丁目

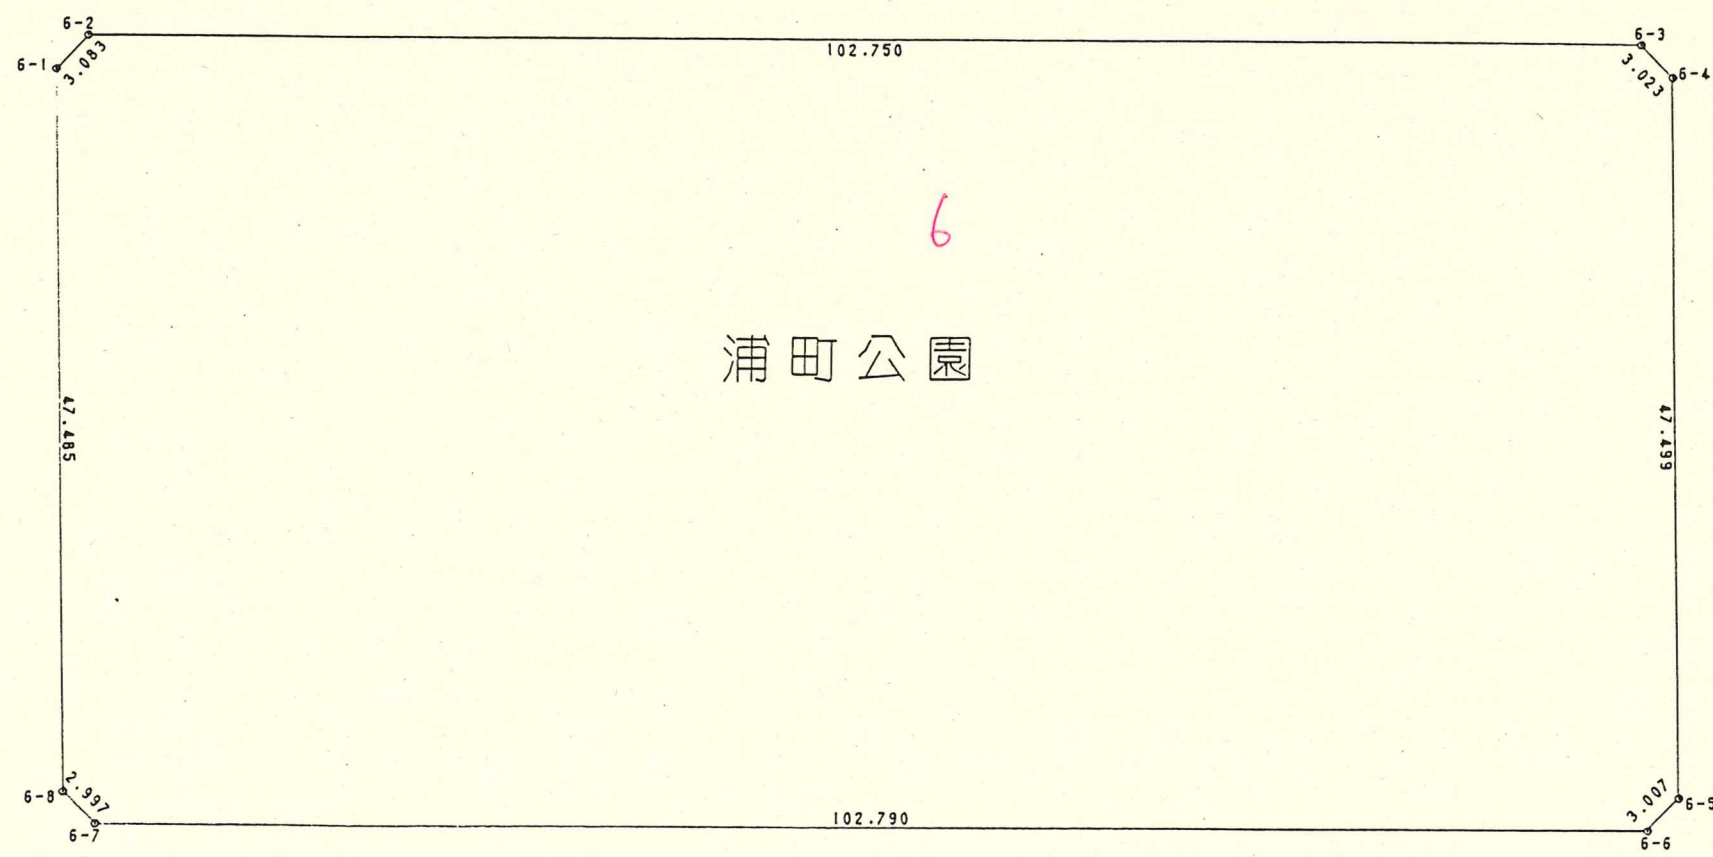

面積 5533.91 m²

NO.	X	Y
6-1	90295.815	-6521.583
6-2	90298.566	-6520.192
6-3	90326.449	-6421.298
6-4	90324.976	-6418.658
6-5	90279.590	-6404.649
6-6	90276.947	-6406.083
6-7	90249.007	-6505.003
6-8	90250.421	-6507.646

