


第29街区

勝田二丁目

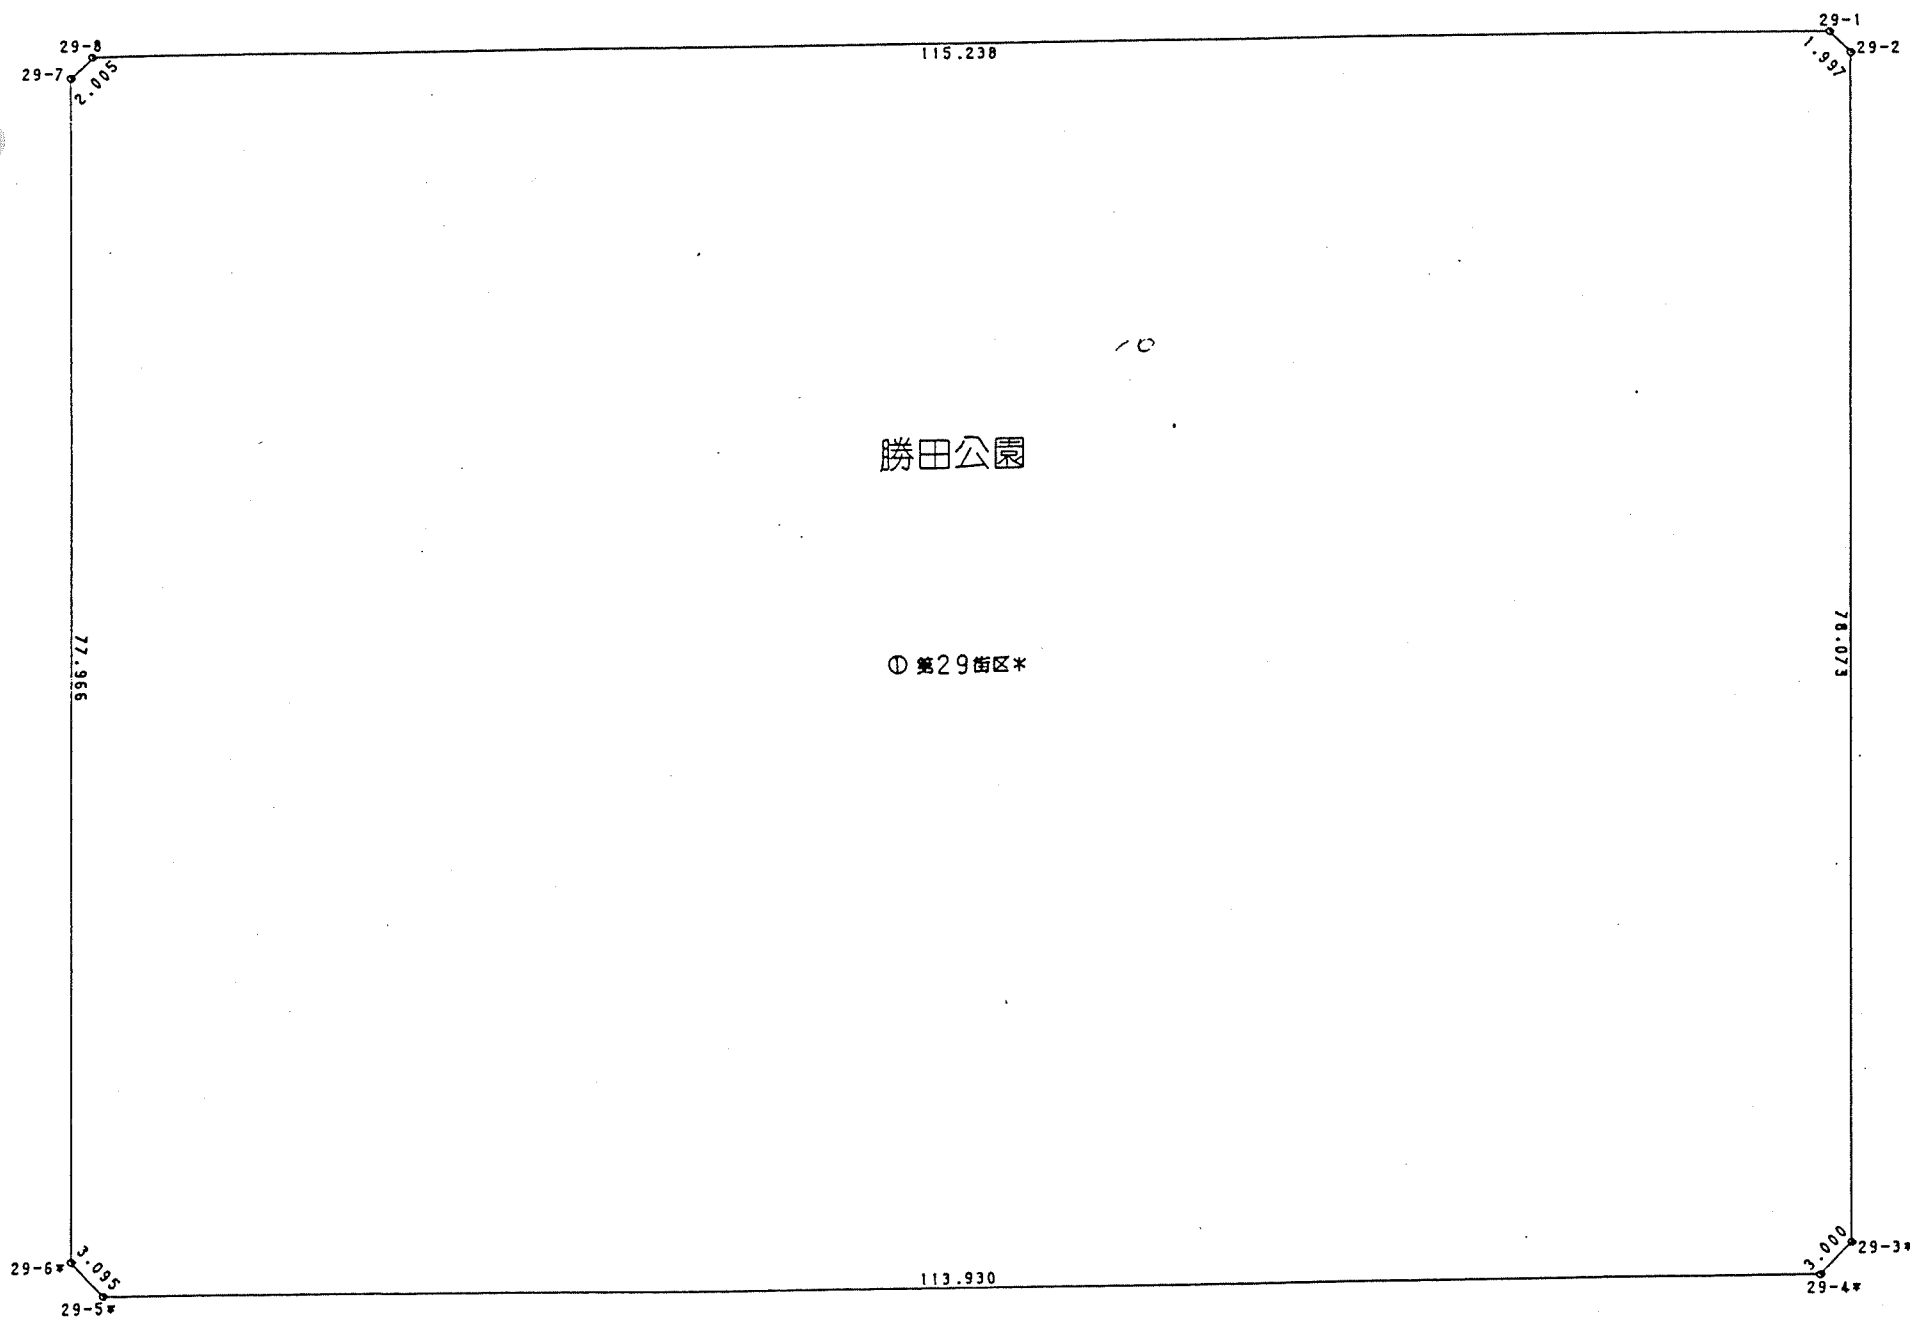


① 第29街区* 面積 9634.0894735 ㎡

NO.	X	Y
29-1	90535.319	-6162.734
29-2	90537.085	-6161.802
29-3*	90560.021	-6087.174
29-4*	90558.617	-6084.523
29-5*	90449.727	-6051.013
29-6*	90447.037	-6052.544
29-7	90424.208	-6127.093
29-8	90425.175	-6128.849

第 29 街区

月^美刀 田 = 丁 目

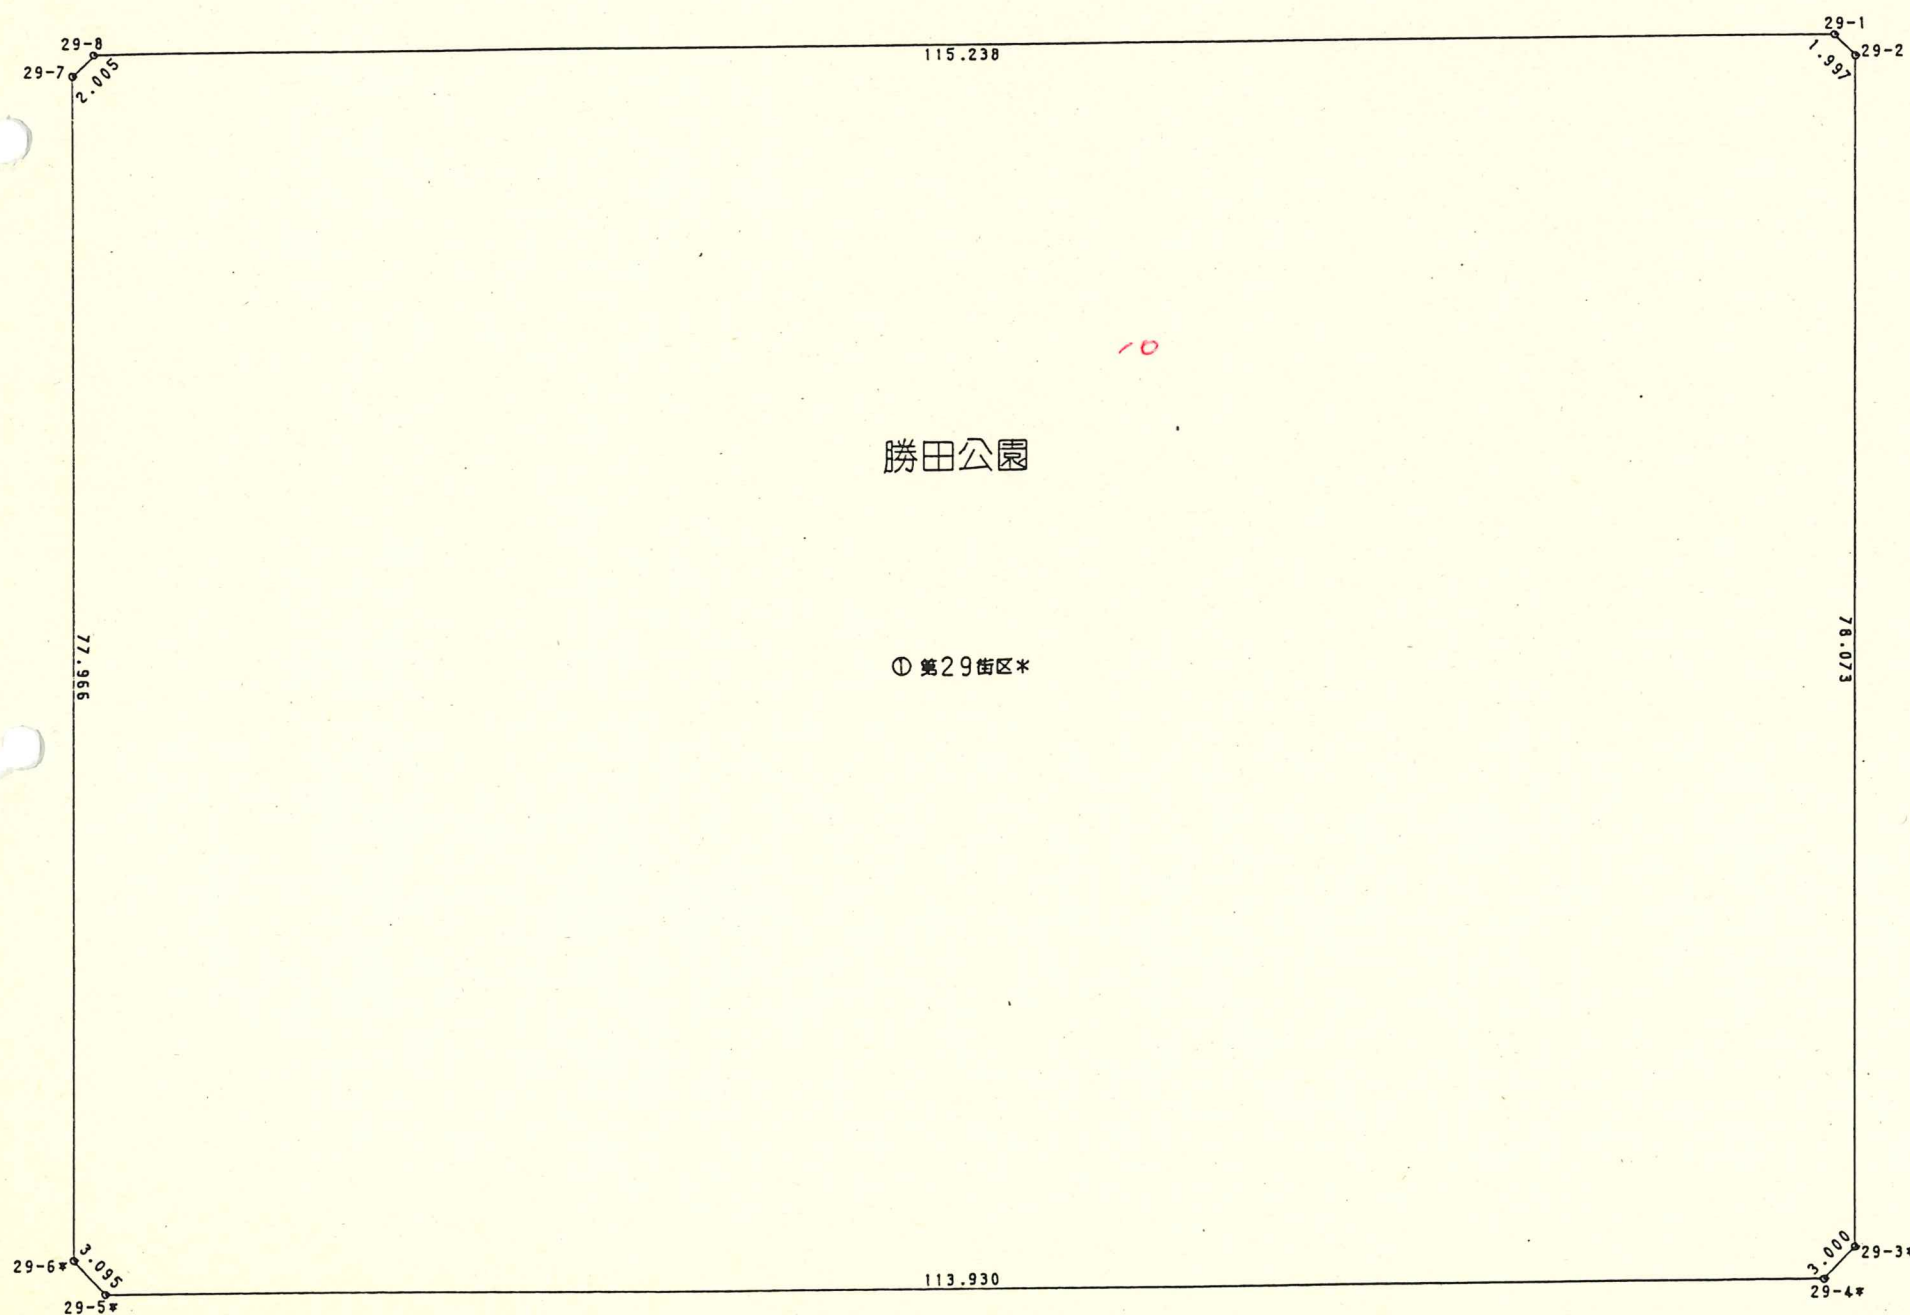

① 第29街区* 面積 9634.0894735 m²

NO.	X	Y
29-1	90535.319	-6162.734
29-2	90537.085	-6161.802
29-3*	90560.021	-6087.174
29-4*	90558.617	-6084.523
29-5*	90449.727	-6051.013
29-6*	90447.037	-6052.544
29-7	90424.208	-6127.093
29-8	90425.175	-6128.849

