
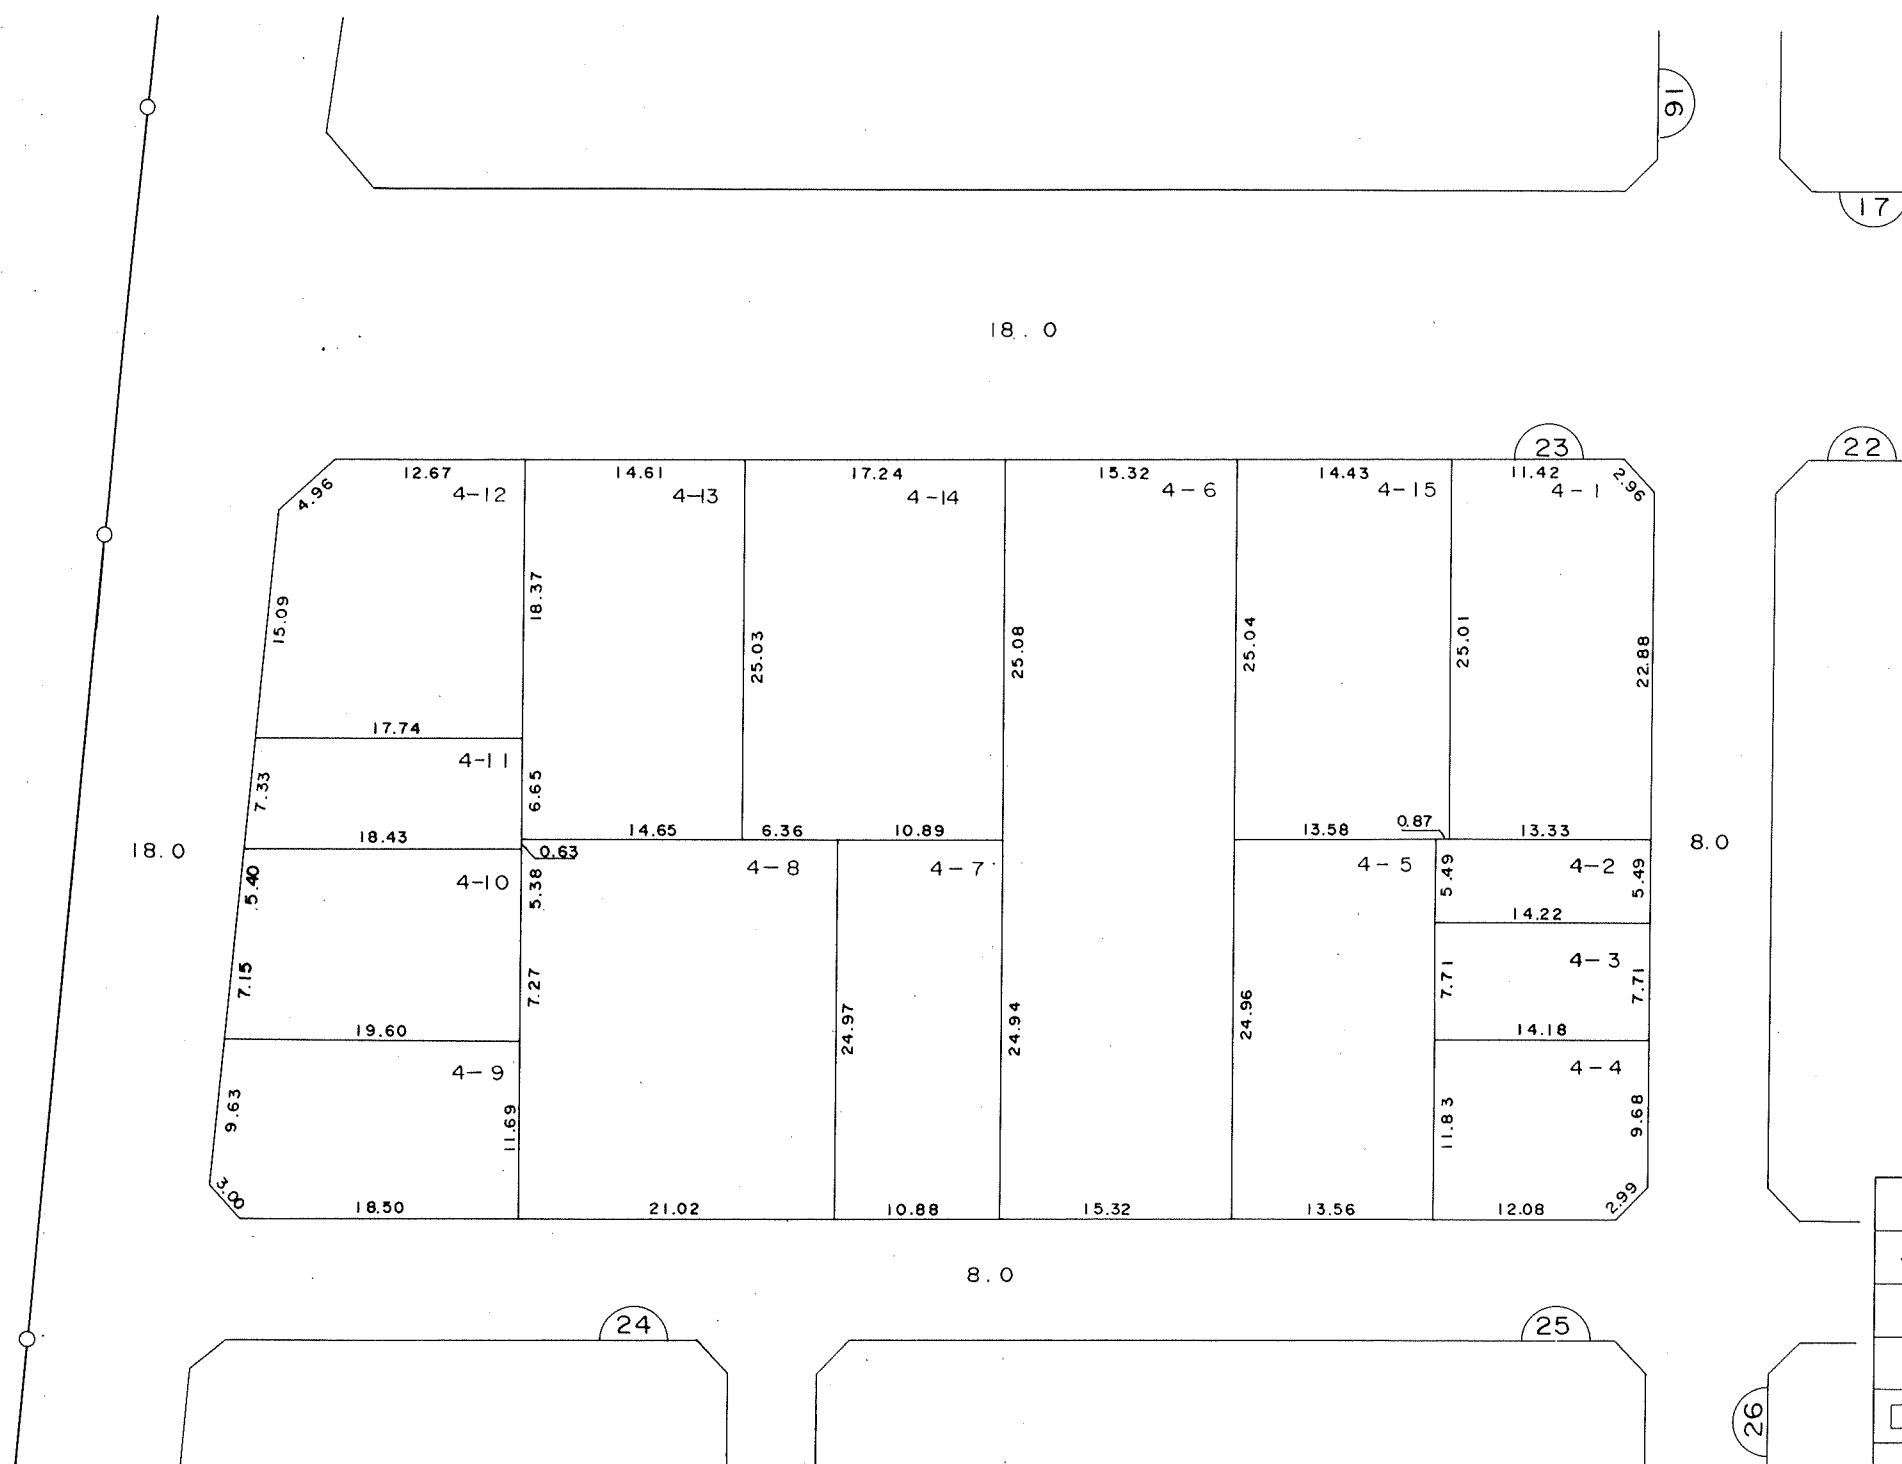


## 縮尺 = 500 分の 1


町名 勝田二丁目

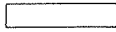

| 凡 例                                                                                   |            |
|---------------------------------------------------------------------------------------|------------|
|  | 地 区 界      |
|  | 街 区 番 号    |
| 3 - 1                                                                                 | 地 番        |
|  | 換 地 位 置    |
| <u>12.34</u>                                                                          | 辺 長 (メートル) |
|                                                                                       |            |
|                                                                                       |            |

第23街区

月美田二丁目

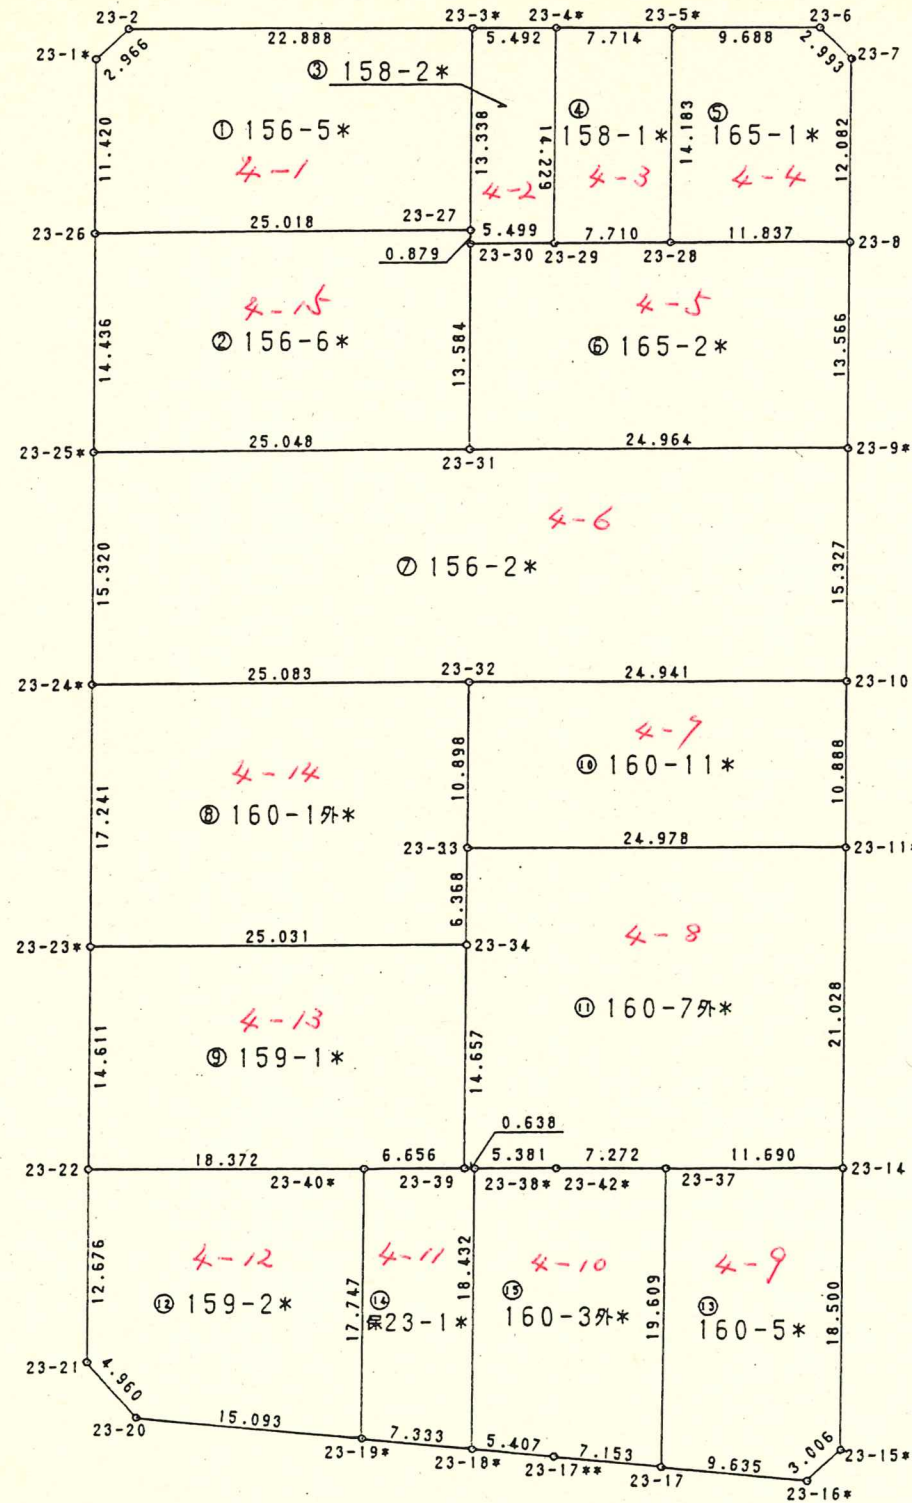

合計面積 4659.3822940 m<sup>2</sup>

| 地番        | 面積                         |
|-----------|----------------------------|
| ① 156-5*  | 333.0335615 m <sup>2</sup> |
| ② 156-6*  | 361.7071435 m <sup>2</sup> |
| ③ 158-2*  | 78.1873620 m <sup>2</sup>  |
| ④ 158-1*  | 109.5515145 m <sup>2</sup> |
| ⑤ 165-1*  | 165.5402140 m <sup>2</sup> |
| ⑥ 165-2*  | 339.3817090 m <sup>2</sup> |
| ⑦ 156-2*  | 765.5800720 m <sup>2</sup> |
| ⑧ 160-1外* | 432.3596130 m <sup>2</sup> |
| ⑨ 159-1*  | 366.2734090 m <sup>2</sup> |
| ⑩ 160-11* | 271.8854505 m <sup>2</sup> |
| ⑪ 160-7外* | 525.3240640 m <sup>2</sup> |
| ⑫ 159-2*  | 304.6180880 m <sup>2</sup> |
| ⑬ 160-5*  | 234.6441315 m <sup>2</sup> |
| ⑭ 23-1*   | 132.0063365 m <sup>2</sup> |
| ⑮ 160-3外* | 239.2896250 m <sup>2</sup> |

| NO.     | X         | Y         |
|---------|-----------|-----------|
| 23-1*   | 90258.203 | -6191.064 |
| 23-2    | 90260.764 | -6189.567 |
| 23-3*   | 90267.469 | -6167.683 |
| 23-27   | 90254.711 | -6163.792 |
| 23-26   | 90247.294 | -6187.685 |
| 23-30   | 90253.871 | -6163.532 |
| 23-31   | 90240.904 | -6159.484 |
| 23-25*  | 90233.504 | -6183.414 |
| 23-4*   | 90269.078 | -6162.432 |
| 23-29   | 90255.471 | -6158.271 |
| 23-5*   | 90271.338 | -6155.057 |
| 23-28   | 90257.774 | -6150.913 |
| 23-6    | 90274.176 | -6145.794 |
| 23-7    | 90272.810 | -6143.131 |
| 23-8    | 90261.256 | -6139.600 |
| 23-9*   | 90248.282 | -6135.635 |
| 23-10   | 90233.645 | -6131.089 |
| 23-32   | 90226.310 | -6154.927 |
| 23-24*  | 90218.870 | -6178.881 |
| 23-33   | 90215.891 | -6151.730 |
| 23-34   | 90209.801 | -6149.868 |
| 23-23*  | 90202.401 | -6173.780 |
| 23-39   | 90195.791 | -6145.562 |
| 23-40*  | 90193.835 | -6151.924 |
| 23-22   | 90188.436 | -6169.485 |
| 23-11*  | 90223.247 | -6127.860 |
| 23-14   | 90203.145 | -6121.688 |
| 23-37   | 90199.702 | -6132.859 |
| 23-42*  | 90197.562 | -6139.809 |
| 23-38*  | 90195.979 | -6144.952 |
| 23-19*  | 90176.872 | -6146.709 |
| 23-20   | 90173.802 | -6161.486 |
| 23-21   | 90176.320 | -6165.759 |
| 23-15*  | 90185.460 | -6116.258 |
| 23-16*  | 90182.878 | -6117.798 |
| 23-17   | 90180.918 | -6127.232 |
| 23-18*  | 90178.363 | -6139.529 |
| 23-17** | 90179.463 | -6134.235 |





























