


第47街区

本公原三丁目

S=1:1000

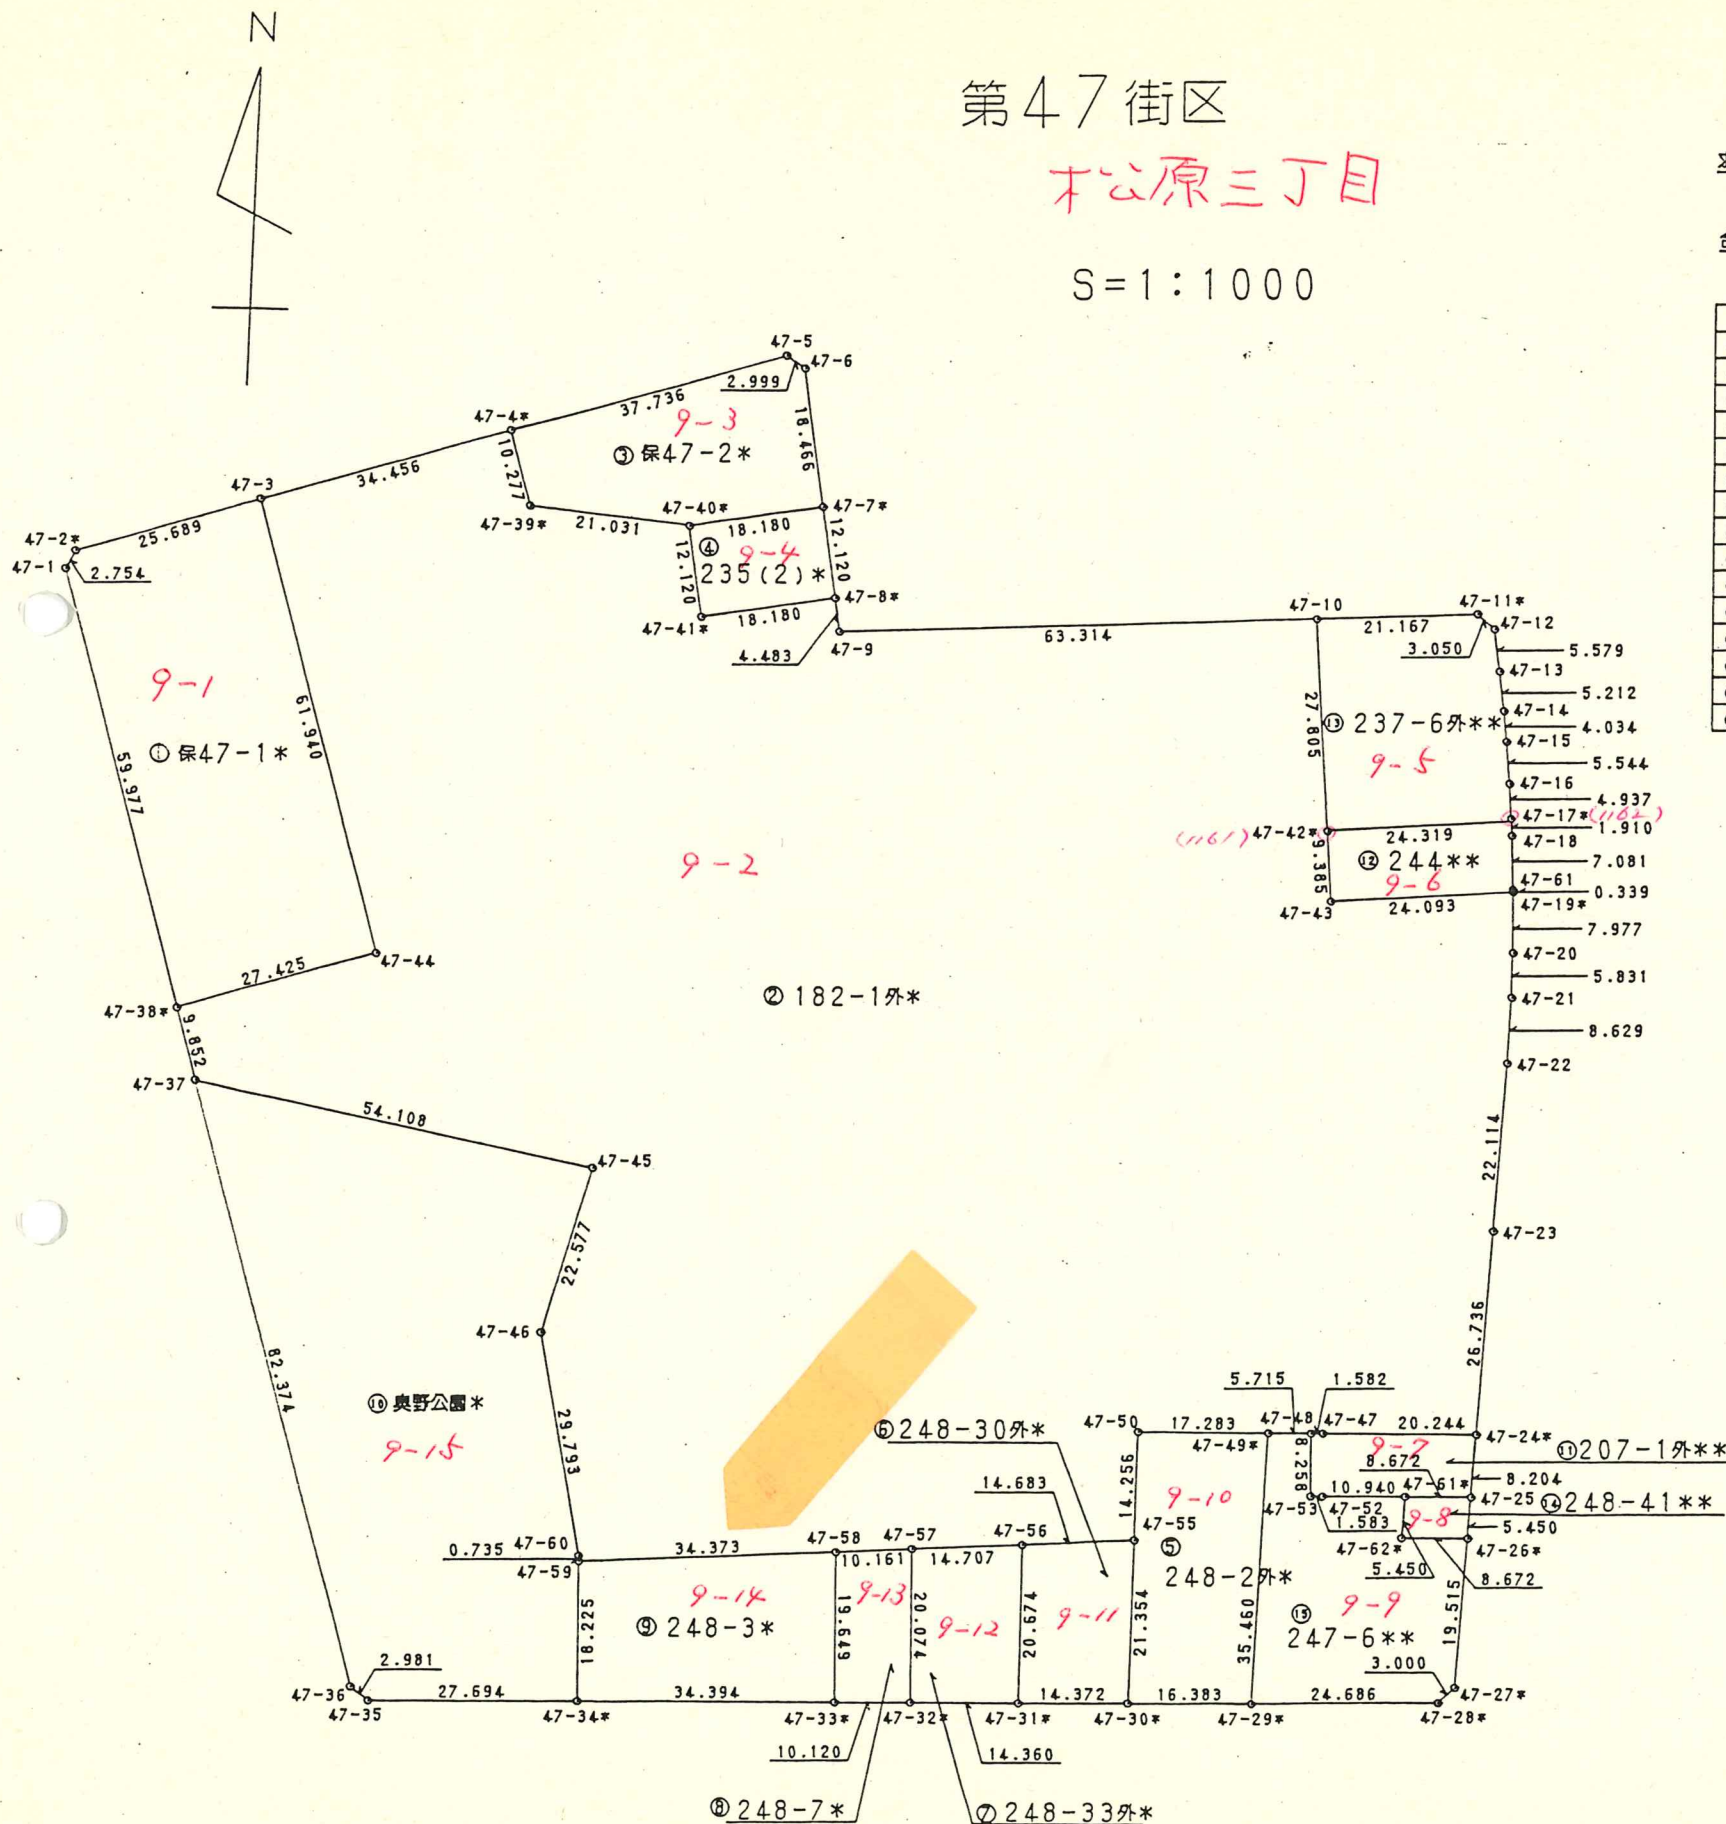

求積表

合計面積 26265.7049565 m<sup>2</sup>

| 地番         | 面積                           |
|------------|------------------------------|
| ① 保47-1*   | 1702.3945925 m <sup>2</sup>  |
| ② 182-1外*  | 16906.2585585 m <sup>2</sup> |
| ③ 保47-2*   | 652.5325940 m <sup>2</sup>   |
| ④ 235(2)*  | 220.3437960 m <sup>2</sup>   |
| ⑤ 248-2外*  | 597.1150325 m <sup>2</sup>   |
| ⑥ 248-30外* | 304.8815770 m <sup>2</sup>   |
| ⑦ 248-33外* | 295.9184220 m <sup>2</sup>   |
| ⑧ 248-7*   | 201.3254770 m <sup>2</sup>   |
| ⑨ 248-3*   | 650.8535250 m <sup>2</sup>   |
| ⑩ 奥野公園*    | 2893.5391515 m <sup>2</sup>  |
| ⑪ 207-1外** | 176.8634515 m <sup>2</sup>   |
| ⑫ 244**    | 226.6775920 m <sup>2</sup>   |
| ⑬ 237-6外** | 658.4325085 m <sup>2</sup>   |
| ⑭ 248-41** | 47.1504990 m <sup>2</sup>    |
| ⑮ 247-6**  | 731.4181795 m <sup>2</sup>   |

| NO.    | X         | Y         |
|--------|-----------|-----------|
| 47-1   | 90473.970 | -5757.935 |
| 47-2*  | 90476.427 | -5756.692 |
| 47-3   | 90483.983 | -5732.139 |
| 47-44  | 90424.705 | -5714.177 |
| 47-38* | 90416.619 | -5740.383 |
| 47-4*  | 90494.118 | -5699.207 |
| 47-39* | 90484.289 | -5696.206 |
| 47-40* | 90482.300 | -5675.269 |
| 47-41* | 90470.365 | -5673.158 |
| 47-8*  | 90473.531 | -5655.256 |
| 47-9   | 90469.116 | -5654.476 |
| 47-10  | 90472.987 | -5591.280 |
| 47-42* | 90445.308 | -5588.631 |
| 47-43  | 90435.966 | -5587.737 |
| 47-61  | 90438.335 | -5563.745 |
| 47-19* | 90437.996 | -5563.730 |
| 47-20  | 90430.027 | -5563.367 |
| 47-21  | 90424.196 | -5563.296 |
| 47-22  | 90415.570 | -5563.523 |
| 47-23  | 90393.473 | -5564.392 |
| 47-24* | 90366.758 | -5565.449 |
| 47-47  | 90366.295 | -5585.688 |
| 47-48  | 90366.259 | -5587.270 |
| 47-49* | 90366.128 | -5592.983 |
| 47-50  | 90365.731 | -5610.261 |
| 47-55  | 90351.476 | -5610.124 |
| 47-56  | 90350.307 | -5624.760 |
| 47-57  | 90349.216 | -5639.426 |
| 47-58  | 90348.448 | -5649.558 |
| 47-59  | 90345.867 | -5683.834 |
| 47-60  | 90346.602 | -5683.854 |
| 47-46  | 90375.751 | -5690.015 |
| 47-45  | 90397.581 | -5684.254 |
| 47-37  | 90407.198 | -5737.500 |
| 47-5   | 90505.217 | -5663.140 |
| 47-6   | 90503.650 | -5660.583 |
| 47-7*  | 90485.466 | -5657.367 |
| 47-29* | 90330.674 | -5593.635 |
| 47-30* | 90330.122 | -5610.009 |
| 47-31* | 90329.637 | -5624.373 |
| 47-32* | 90329.154 | -5638.725 |
| 47-33* | 90328.812 | -5648.839 |
| 47-34* | 90327.653 | -5683.213 |
| 47-35  | 90326.720 | -5710.891 |
| 47-36  | 90328.454 | -5713.316 |
| 47-25  | 90358.560 | -5565.774 |
| 47-61* | 90358.334 | -5574.443 |
| 47-52  | 90358.048 | -5585.379 |
| 47-53  | 90358.007 | -5586.961 |
| 47-17* | 90447.302 | -5564.394 |
| 47-18  | 90445.400 | -5564.222 |
| 47-11* | 90474.281 | -5570.153 |
| 47-12  | 90472.371 | -5567.775 |
| 47-13  | 90466.873 | -5566.830 |
| 47-14  | 90461.722 | -5566.034 |
| 47-15  | 90457.724 | -5565.494 |
| 47-16  | 90452.219 | -5564.839 |
| 47-26* | 90353.115 | -5566.005 |
| 47-62* | 90352.889 | -5574.674 |
| 47-27* | 90333.618 | -5566.832 |
| 47-28* | 90331.506 | -5568.963 |



現場名：勝田土地区画整理事業 その3 NEW (33BL~49BL)

91年 2月 14日

PAGE 90

地番 : ( 90) 松3-9-2

| No     | Xn        | Yn        | 距離     | 方向角        | 測角         | Xn+1-Xn-1 | Yn+1-Yn-1 | Yn*(Xn+1-Xn-1) | Xn*(Yn+1-Yn-1)  |
|--------|-----------|-----------|--------|------------|------------|-----------|-----------|----------------|-----------------|
| 47-3   | 90483.983 | -5732.139 | 61.940 | 163°08'33" | 90°14'55"  | -69.413   | -14.970   | 397884.964407  | -1354545.225510 |
| 47-44  | 90424.705 | -5714.177 | 27.425 | 252°51'08" | 269°42'35" | -67.364   | -8.244    | 384929.819428  | -745461.268020  |
| 47-38* | 90416.619 | -5740.383 | 9.852  | 162°59'06" | 90°07'58"  | -17.507   | -23.323   | 100496.885181  | -2108786.804937 |
| 47-37  | 90407.198 | -5737.500 | 54.108 | 100°14'17" | 117°15'11" | -19.038   | 56.129    | 109230.525000  | 5074465.616542  |
| 47-45  | 90397.581 | -5684.254 | 22.577 | 194°47'01" | 274°32'44" | -31.447   | 47.485    | 178752.735538  | 4292529.133785  |
| 47-46  | 90375.751 | -5690.015 | 29.793 | 168°03'56" | 153°16'55" | -50.979   | 0.400     | 290071.274685  | 36150.300400    |
| 47-60  | 90346.602 | -5683.854 | 0.735  | 178°26'29" | 190°22'33" | -29.884   | 6.181     | 169856.292936  | 558432.346962   |
| 47-59  | 90345.867 | -5683.834 | 34.373 | 85°41'37"  | 87°15'08"  | 1.846     | 34.296    | -10492.357564  | 3098501.854632  |
| 47-58  | 90348.448 | -5649.558 | 10.161 | 85°39'55"  | 179°58'18" | 3.349     | 44.408    | -18920.369742  | 4012193.878784  |
| 47-57  | 90349.216 | -5639.426 | 14.707 | 85°44'44"  | 180°04'49" | 1.859     | 24.798    | -10483.692934  | 2240479.858368  |
| 47-56  | 90350.307 | -5624.760 | 14.683 | 85°26'00"  | 179°41'16" | 2.260     | 29.302    | -12711.957600  | 2647444.695714  |
| 47-55  | 90351.476 | -5610.124 | 14.256 | 359°26'58" | 94°00'58"  | 15.424    | 14.499    | -86530.552576  | 1310006.050524  |
| 47-50  | 90365.731 | -5610.261 | 17.283 | 88°41'01"  | 269°14'03" | 14.652    | 17.141    | -82201.544172  | 1548958.995071  |
| 47-49* | 90366.128 | -5592.983 | 5.715  | 88°41'11"  | 180°00'10" | 0.528     | 22.991    | -2953.095024   | 2077607.648848  |
| 47-48  | 90366.259 | -5587.270 | 1.582  | 88°41'47"  | 180°00'36" | 0.167     | 7.295     | -933.074090    | 659221.859405   |
| 47-47  | 90366.295 | -5585.688 | 20.244 | 88°41'22"  | 179°59'35" | 0.499     | 21.821    | -2787.258312   | 1971882.923195  |
| 47-24* | 90366.758 | -5565.449 | 26.736 | 2°15'57"   | 93°34'35"  | 27.178    | 21.296    | -151257.772922 | 1924450.478368  |

現場名：勝田土地区画整理事業 その3 NEW (33BL~49BL)

91年 2月 14日

PAGE 91

[illegible]

\* \* \*

## 直角座標法面積計算書

\* \* \*

現場名：勝田土地区画整理事業 その3 NEW (33BL~49BL)

91年 2月 14日

PAGE 92

地番 : ( 91) 松3-9-3

| No     | Xn        | Yn        | 距離     | 方向角        | 測角         | Xn+1-Xn-1 | Yn+1-Yn-1 | Yn*(Xn+1-Xn-1) | Xn*(Yn+1-Yn-1)  |
|--------|-----------|-----------|--------|------------|------------|-----------|-----------|----------------|-----------------|
| 47-4*  | 90494.118 | -5699.207 | 10.277 | 163°01'17" | 90°07'34"  | -20.928   | -33.066   | 119273.004096  | -2992278.505788 |
| 47-39* | 90484.289 | -5696.206 | 21.031 | 95°25'36"  | 112°24'19" | -11.818   | 23.938    | 67317.762508   | 2166012.910082  |
| 47-40* | 90482.300 | -5675.269 | 18.180 | 79°58'15"  | 164°32'39" | 1.177     | 38.839    | -6679.791613   | 3514242.049700  |
| 47-7*  | 90485.466 | -5657.367 | 18.466 | 349°58'14" | 89°59'59"  | 21.350    | 14.686    | -120784.785450 | 1328869.553676  |
| 47-6   | 90503.650 | -5660.583 | 2.999  | 301°30'04" | 131°31'50" | 19.751    | -5.773    | -111802.174833 | -522477.571450  |
| 47-5   | 90505.217 | -5663.140 | 37.736 | 252°53'43" | 131°23'39" | -9.532    | -38.624   | 53981.050480   | -3495673.501408 |

108.689

倍面積

-1305.065188

面積

652.5325940

地 積

652.53



\* \* \*

## 直 角 座 標 法 面 積 計 算 書

\* \* \*

現場名：勝田土地区画整理事業 その3 NEW (33BL~49BL)

91年 2月 14日

PAGE 94

地番 : ( 93) 松3-9-5

| No     | Xn        | Yn        | 距離     | 方向角        | 測角         | Xn+1-Xn-1 | Yn+1-Yn-1 | Yn*(Xn+1-Xn-1) | Xn*(Yn+1-Yn-1)  |
|--------|-----------|-----------|--------|------------|------------|-----------|-----------|----------------|-----------------|
| 47-10  | 90472.987 | -5591.280 | 27.805 | 174°32'00" | 88°02'18"  | -28.973   | -18.478   | 161996.155440  | -1671759.853786 |
| 47-42* | 90445.308 | -5588.631 | 24.319 | 85°17'49"  | 90°45'49"  | -25.685   | 26.886    | 143543.987235  | 2431712.550888  |
| 47-17* | 90447.302 | -5564.394 | 4.937  | 354°49'43" | 89°31'54"  | 6.911     | 23.792    | -38455.526934  | 2151922.209184  |
| 47-16  | 90452.219 | -5564.839 | 5.544  | 353°12'53" | 178°23'10" | 10.422    | -1.100    | -57996.752058  | -99497.440900   |
| 47-15  | 90457.724 | -5565.494 | 4.034  | 352°18'28" | 179°05'35" | 9.503     | -1.195    | -52888.889482  | -108096.980180  |
| 47-14  | 90461.722 | -5566.034 | 5.212  | 351°12'55" | 178°54'27" | 9.149     | -1.336    | -50923.645066  | -120856.860592  |
| 47-13  | 90466.873 | -5566.830 | 5.579  | 350°14'50" | 179°01'55" | 10.649    | -1.741    | -59281.172670  | -157502.825893  |
| 47-12  | 90472.371 | -5567.775 | 3.050  | 308°46'17" | 138°31'27" | 7.408     | -3.323    | -41246.077200  | -300639.688833  |
| 47-11* | 90474.281 | -5570.153 | 21.167 | 266°29'42" | 137°43'25" | 0.616     | -23.505   | -3431.214248   | -2126597.974905 |

101.647

倍面積

-1316.865017

面積

658.4325085

地 積

658.43



















