



基準点配点図

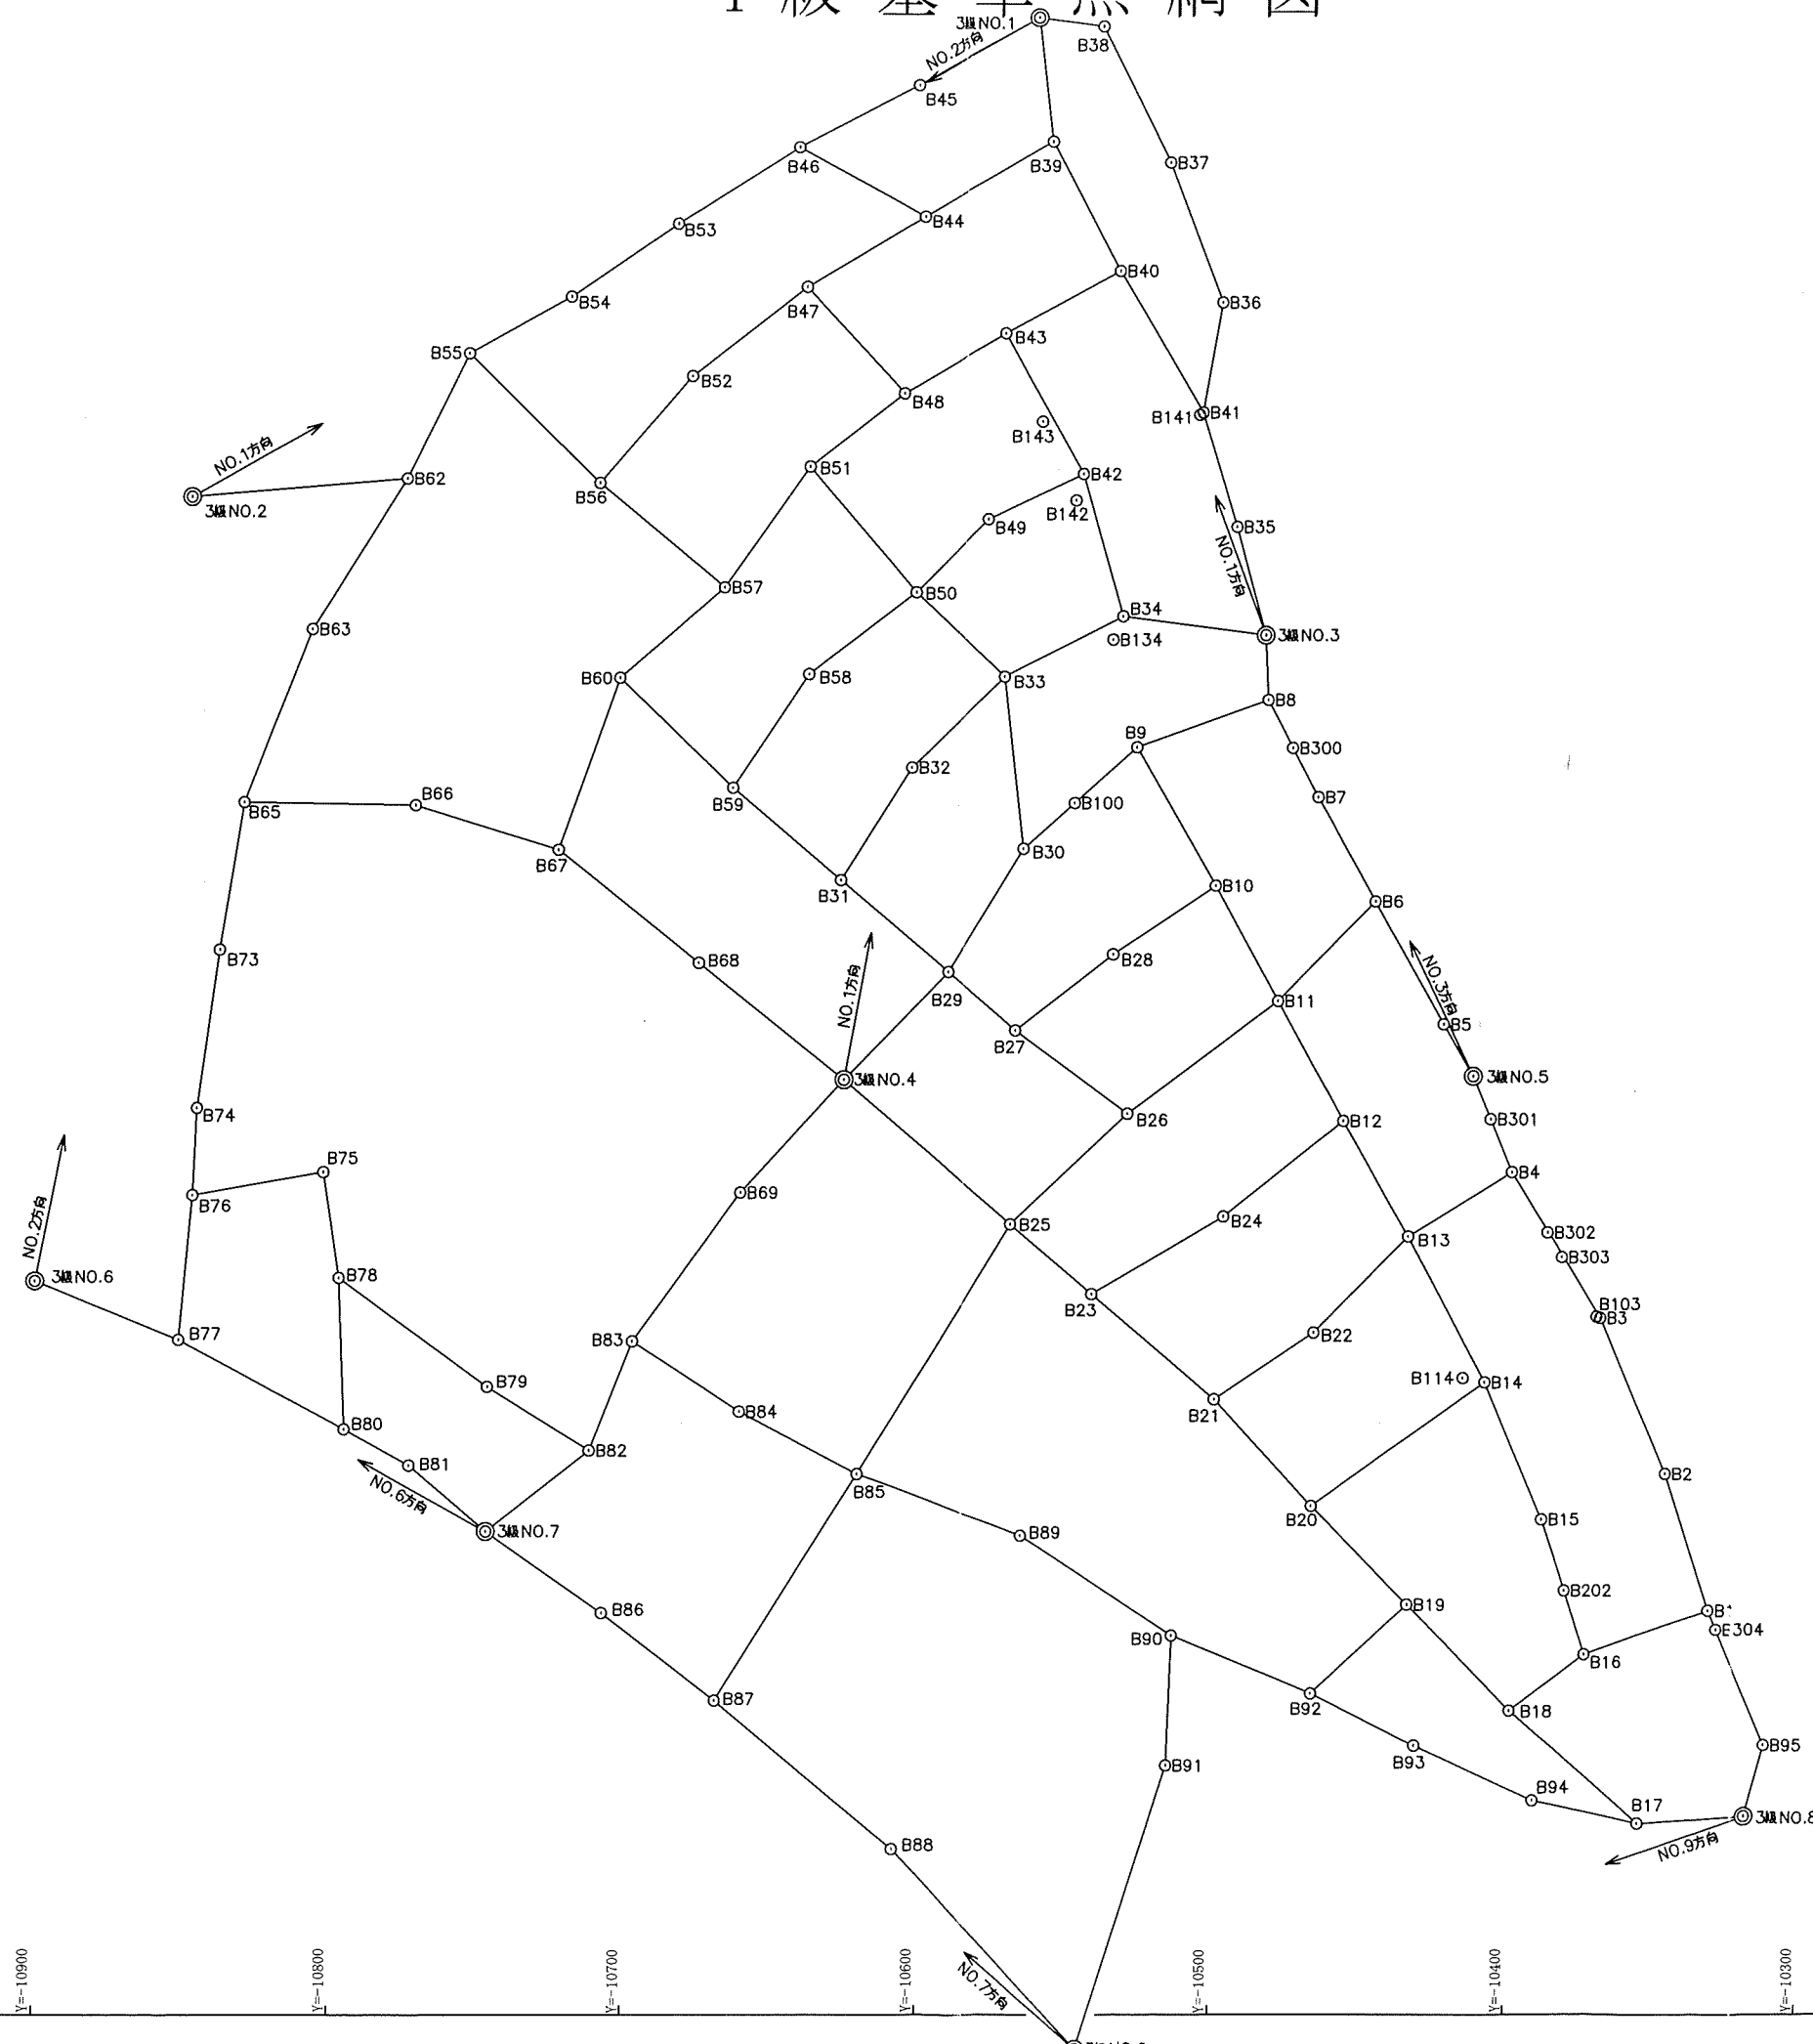

4 級 基 準 点 網 図

縮尺=1:2,500

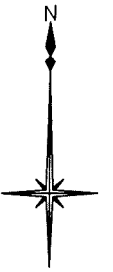

凡 例	
3 級 基 準 点	⊗
4 級 基 準 点	○

3 級 4 級基準点座標成果表

点 名	X座標	Y座標	H標高	摘要
NO. 1	92,588.261	-10,560.503		
NO. 2	92,427.984	-10,847.654		
NO. 3	92,381.173	-10,482.430		
NO. 4	92,231.866	-10,625.422		
NO. 5	92,233.001	-10,411.614		
NO. 6	92,164.346	-10,899.911		
NO. 7	92,079.988	-10,746.141		
NO. 8	91,984.268	-10,317.443		
NO. 9	91,905.604	-10,544.898		
B1	92,053.471	-10,330.146		
B2	92,099.248	-10,345.130		
B3	92,151.760	-10,367.706		
B4	92,200.903	-10,398.200		
B5	92,250.352	-10,421.687		
B6	92,291.546	-10,444.684		
B7	92,326.571	-10,464.180		
B8	92,359.335	-10,481.435		
B9	92,343.418	-10,526.239		
B10	92,296.808	-10,499.188		
B11	92,258.178	-10,477.639		
B12	92,217.983	-10,455.169		
B13	92,179.194	-10,433.194		
B14	92,130.148	-10,407.251		
B15	92,084.016	-10,387.553		
B16	92,038.660	-10,372.745		
B17	91,981.717	-10,354.014		
B18	92,019.840	-10,398.220		
B19	92,055.291	-10,432.934		
B20	92,088.436	-10,465.346		
B21	92,124.354	-10,498.847		
B22	92,146.776	-10,464.852		
B23	92,159.782	-10,540.672		
B24	92,185.887	-10,496.070		
B25	92,183.269	-10,568.404		
B26	92,220.456	-10,528.899		
B27	92,248.321	-10,567.010		
B28	92,273.816	-10,533.978		
B29	92,267.960	-10,590.256		
B30	92,309.182	-10,564.518		
B31	92,298.765	-10,626.735		
B32	92,336.637	-10,602.945		
B33	92,367.113	-10,571.275		
B34	92,387.506	-10,531.168		
B35	92,417.650	-10,492.434		

3 級 4 級基準点座標成果表

点 名	X座標	Y座標	H標高	摘要
B36	92,492.810	-10,497.776		
B37	92,539.584	-10,515.816		
B38	92,585.381	-10,538.702		
B39	92,546.610	-10,555.636		
B40	92,503.363	-10,532.635		
B41	92,456.036	-10,504.300		
B42	92,435.371	-10,544.782		
B43	92,482.434	-10,571.443		
B44	92,521.491	-10,599.394		
B45	92,565.623	-10,601.638		
B46	92,544.700	-10,641.850		
B47	92,498.011	-10,639.017		
B48	92,462.386	-10,606.068		
B49	92,420.126	-10,577.072		
B50	92,395.670	-10,601.806		
B51	92,437.894	-10,637.790		
B52	92,468.252	-10,677.907		
B53	92,519.190	-10,682.995		
B54	92,494.844	-10,719.112		
B55	92,475.920	-10,753.527		
B56	92,432.544	-10,709.231		
B57	92,397.390	-10,666.608		
B58	92,368.103	-10,637.818		
B59	92,329.810	-10,663.464		
B60	92,366.927	-10,702.064		
B62	92,434.035	-10,774.628		
B63	92,383.380	-10,806.888		
B65	92,325.091	-10,829.509		
B66	92,324.009	-10,771.315		
B67	92,309.032	-10,722.624		
B68	92,271.049	-10,674.916		
B69	92,194.012	-10,660.340		
B73	92,275.585	-10,837.666		
B74	92,222.535	-10,845.118		
B75	92,200.962	-10,802.460		
B76	92,193.277	-10,846.496		
B77	92,144.548	-10,850.994		
B78	92,165.350	-10,797.017		
B79	92,128.659	-10,745.896		
B80	92,114.374	-10,794.979		
B81	92,102.157	-10,772.585		
B82	92,107.142	-10,711.366		
B83	92,143.928	-10,696.902		
B84	92,120.239	-10,660.377		

3 級 4 級基準点座標成果表

[illegible]