



平成26年度 2級基準点測量
青森市大字石江地区 網 図

縮尺 1 / 10000

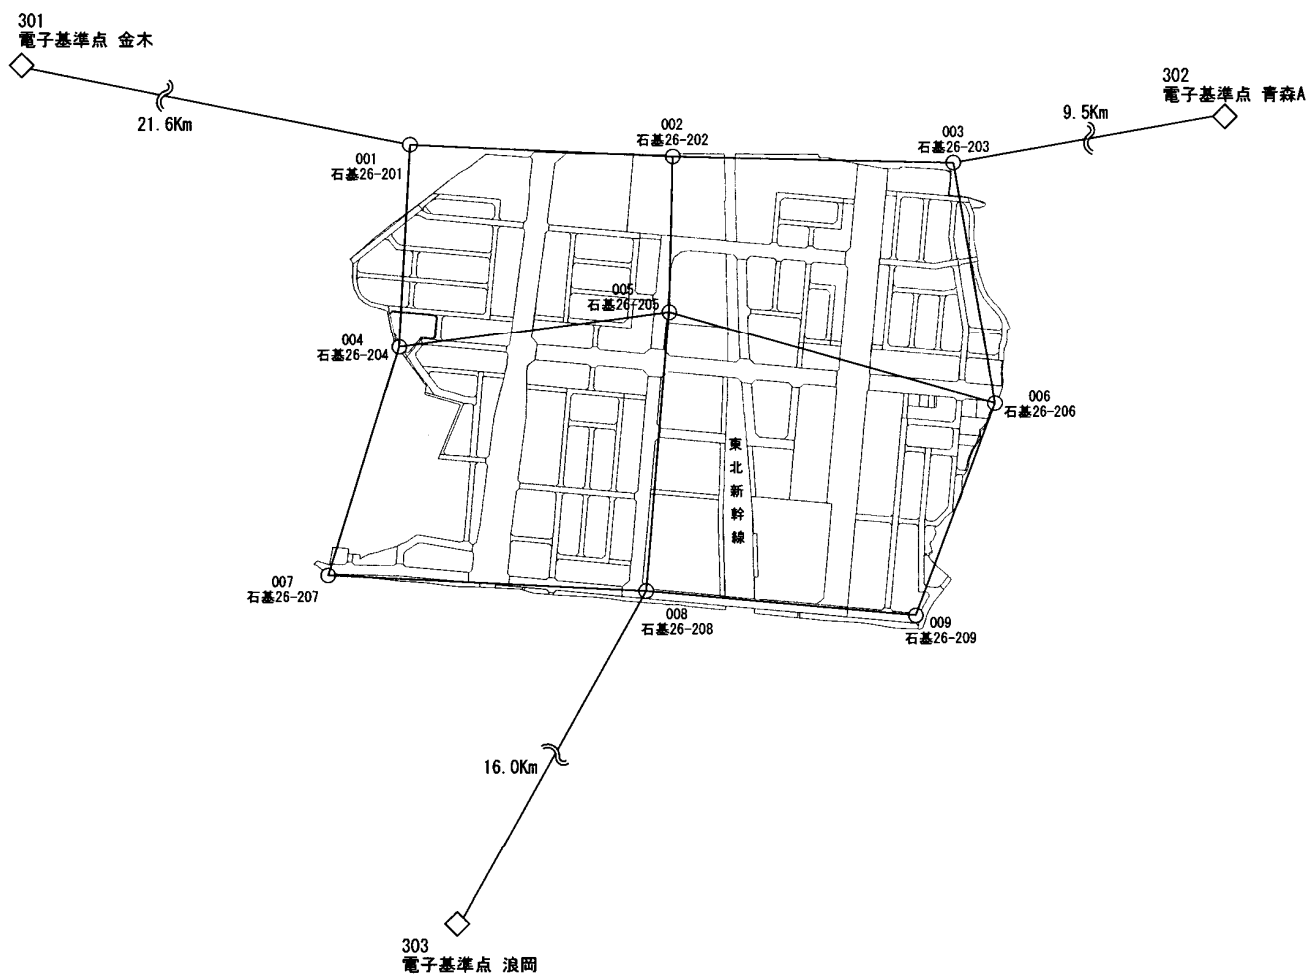


作業年度	作業種類	測量方式	座標系番号	測量計画機関	測量作業機関
平成26年度	2級基準点	スタティック	10	青森市	(株)測地コンサルシステム

平成27年度 石江区画整理事業 確定測量4級基準点測量
網 図

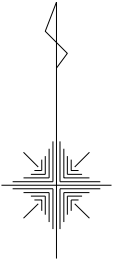

縮尺=1:3000

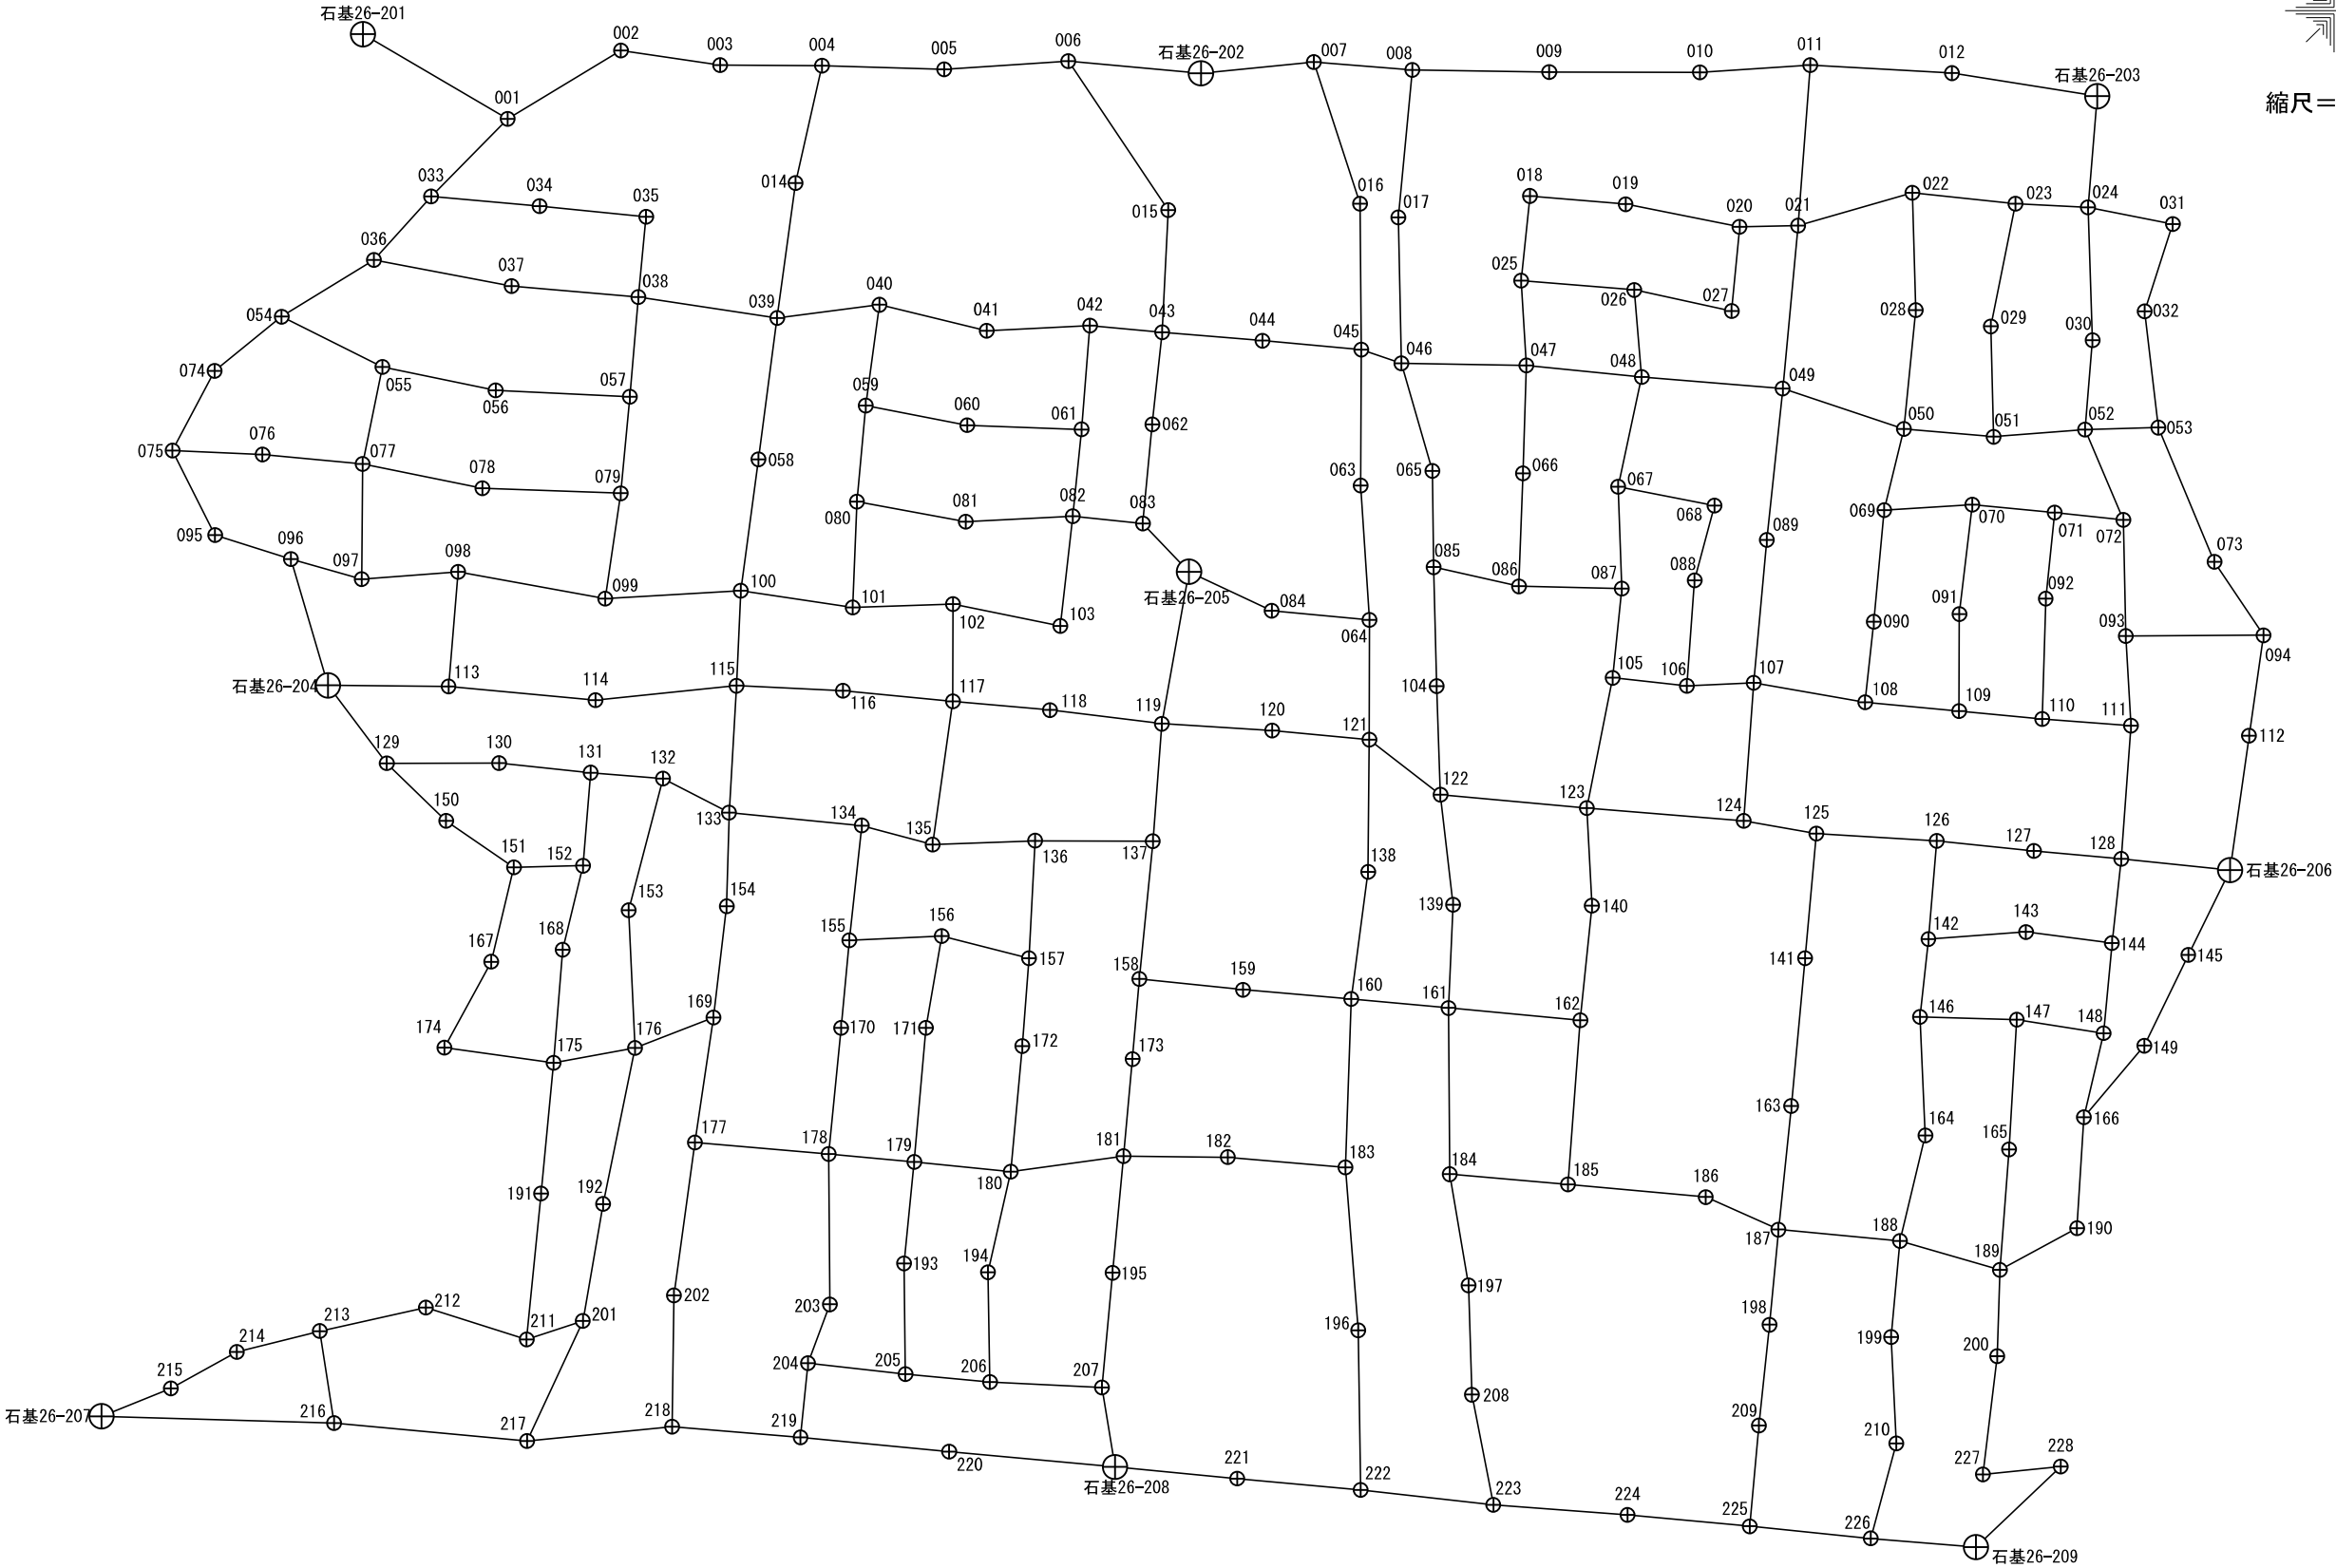

2級基準点

座 標 一 覧 表

点 番	点 名	X 座 標	Y 座 標	標 高
3038	石基26-201	92548.533	-12247.294	8.386
3039	石基26-202	92531.679	-11885.985	7.880
3040	石基26-203	92521.817	-11499.500	5.751
3041	石基26-204	92267.695	-12262.425	9.430
3042	石基26-205	92316.730	-11891.140	7.404
3043	石基26-206	92188.091	-11442.174	6.359
3044	石基26-207	91952.570	-12360.098	12.921
3045	石基26-208	91930.677	-11923.077	10.115
3046	石基26-209	91896.097	-11551.779	8.975

4級基準点

座 標 一 覧 表

点 番	点 名	X	座 標	Y	座 標	標 高
3048	001		92512.052		-12184.912	6.898
3263	002		92541.505		-12136.104	8.242
3264	003		92535.198		-12093.363	8.067
3265	004		92534.959		-12049.344	8.291
3266	005		92533.429		-11996.703	8.560
3267	006		92536.912		-11943.178	8.203
3268	007		92536.487		-11837.340	7.945
3269	008		92533.152		-11794.883	7.575
3270	009		92532.212		-11735.801	7.363
3271	010		92532.118		-11670.811	6.812
3272	011		92535.156		-11623.277	6.637
3273	012		92531.759		-11562.140	6.224
3190	014		92484.354		-12060.834	8.044
3207	015		92472.699		-11900.108	8.121
3216	016		92475.375		-11817.396	7.778
3218	017		92469.490		-11800.900	6.489
3224	018		92478.762		-11744.135	6.457
3226	019		92475.251		-11702.856	6.140
3227	020		92465.435		-11653.701	5.742
3228	021		92465.960		-11628.461	5.854
3243	022		92480.110		-11579.226	5.624
3244	023		92475.408		-11534.698	5.627
3245	024		92473.858		-11503.475	5.465
3221	025		92442.243		-11747.927	6.155
3225	026		92438.242		-11699.152	5.654
3229	027		92429.105		-11657.099	5.684
3240	028		92429.502		-11577.771	5.491
3246	029		92422.538		-11545.370	5.465
3248	030		92416.578		-11501.532	5.421
3251	031		92466.689		-11466.913	5.192
3252	032		92428.976		-11478.993	5.274
3047	033		92478.558		-12217.947	6.751
3049	034		92474.421		-12171.148	7.185
3051	035		92469.826		-12125.265	7.640
3050	036		92451.160		-12242.640	6.585
3055	037		92439.896		-12183.342	7.325
3052	038		92435.189		-12128.587	7.990
3053	039		92426.154		-12068.706	8.200
3191	040		92431.874		-12024.614	7.913
3210	041		92420.659		-11978.425	7.693
3206	042		92422.916		-11933.879	7.485
3205	043		92420.020		-11902.678	7.365
3208	044		92416.343		-11859.510	6.981
3201	045		92412.551		-11816.792	6.671
3217	046		92406.590		-11799.512	6.415
3219	047		92405.698		-11745.641	5.873
3222	048		92400.713		-11695.903	5.359
3230	049		92395.768		-11635.119	5.443
3239	050		92378.311		-11582.786	5.383
3241	051		92374.966		-11544.124	5.283
3247	052		92377.984		-11504.755	5.349
3249	053		92378.905		-11473.153	5.426
3056	054		92426.744		-12282.441	6.688
3057	055		92405.079		-12238.912	6.884
3059	056		92394.926		-12190.132	7.552
3054	057		92392.210		-12132.255	8.280
3192	058		92365.234		-12076.800	8.904
3211	059		92388.354		-12030.515	8.240
3212	060		92379.945		-11986.778	7.947
3209	061		92378.111		-11937.485	7.588
3204	062		92380.308		-11906.977	7.224
3200	063		92353.879		-11817.101	6.615
3198	064		92295.969		-11813.349	6.835
3220	065		92360.225		-11786.206	6.481

4級基準点

点番	点名	X座標	Y座標	標高
3223	066	92359.187	-11747.173	5.964
3231	067	92353.399	-11706.023	5.538
3232	068	92345.268	-11664.508	5.748
3242	069	92343.359	-11591.340	5.661
3259	070	92345.660	-11553.375	5.648
3257	071	92342.293	-11517.806	5.619
3250	072	92339.048	-11488.247	5.514
3253	073	92321.034	-11448.980	5.614
3058	074	92403.376	-12311.336	6.760
3066	075	92368.943	-12329.472	6.369
3065	076	92367.243	-12290.698	6.612
3060	077	92363.198	-12247.498	6.977
3063	078	92352.773	-12195.873	7.717
3061	079	92350.599	-12136.144	8.570
3213	080	92346.943	-12034.385	8.561
3215	081	92338.330	-11987.452	8.124
3203	082	92340.654	-11941.293	7.702
3202	083	92337.591	-11911.057	7.334
3199	084	92299.876	-11855.450	7.070
3237	085	92318.687	-11785.644	6.576
3236	086	92310.472	-11748.889	6.220
3233	087	92309.426	-11704.518	5.770
3234	088	92313.049	-11673.106	5.916
3177	089	92330.484	-11641.928	6.085
3262	090	92295.196	-11595.844	5.938
3261	091	92298.546	-11558.957	5.873
3258	092	92305.119	-11521.689	5.723
3255	093	92288.995	-11487.206	5.661
3254	094	92289.336	-11427.830	5.799
3067	095	92332.536	-12311.113	6.281
3068	096	92322.174	-12278.453	6.499
3064	097	92313.542	-12247.900	7.050
3069	098	92316.671	-12206.307	7.772
3062	099	92305.136	-12142.847	8.853
3071	100	92308.507	-12084.428	9.465
3193	101	92301.315	-12036.175	8.986
3195	102	92302.777	-11992.928	8.560
3214	103	92293.350	-11946.609	8.128
3156	104	92267.430	-11784.300	6.773
3105	105	92271.013	-11708.493	5.972
3235	106	92267.562	-11676.404	6.153
3158	107	92268.879	-11647.641	6.360
3238	108	92260.458	-11599.601	6.103
3260	109	92256.673	-11559.087	6.013
3256	110	92253.270	-11523.190	5.912
3182	111	92250.339	-11484.972	5.812
3184	112	92246.059	-11434.015	5.768
3070	113	92267.266	-12210.419	8.650
3072	114	92261.348	-12147.100	9.494
3073	115	92267.589	-12086.290	9.702
3194	116	92265.416	-12040.384	9.400
3126	117	92260.862	-11992.966	8.837
3196	118	92257.093	-11951.098	8.541
3137	119	92251.169	-11902.877	7.902
3197	120	92248.250	-11855.291	7.612
3155	121	92244.334	-11813.355	7.161
3108	122	92220.615	-11782.704	6.783
3157	123	92214.872	-11719.587	6.277
3106	124	92209.300	-11651.872	6.388
3159	125	92203.847	-11620.575	6.239
3160	126	92200.715	-11568.680	5.993
3180	127	92196.353	-11526.836	6.086
3181	128	92192.929	-11489.121	6.108
3074	129	92234.145	-12237.077	9.444
3075	130	92234.166	-12188.647	9.659
3077	131	92230.080	-12149.137	10.037

4級基準点

点番	点名	X座標	Y座標	標高
3078	132	92227.569	-12118.001	10.290
3080	133	92212.787	-12089.470	10.383
3109	134	92207.289	-12032.302	9.547
3110	135	92199.060	-12001.698	9.225
3127	136	92200.727	-11957.510	8.712
3128	137	92200.553	-11906.723	8.386
3139	138	92187.311	-11813.920	7.430
3154	139	92173.136	-11777.229	7.118
3107	140	92172.724	-11717.385	6.465
3161	141	92150.128	-11625.500	6.943
3174	142	92158.332	-11572.305	6.347
3178	143	92161.436	-11530.258	6.241
3179	144	92156.590	-11493.131	6.169
3185	145	92151.500	-11460.218	6.359
3173	146	92124.763	-11575.970	6.607
3175	147	92123.614	-11534.224	6.448
3176	148	92117.741	-11496.770	6.276
3186	149	92112.402	-11479.175	6.074
3076	150	92209.336	-12211.494	9.831
3091	151	92189.293	-12182.301	12.223
3079	152	92189.992	-12152.449	10.578
3081	153	92170.728	-12132.736	10.741
3104	154	92172.458	-12090.526	10.665
3111	155	92157.839	-12037.639	9.873
3112	156	92159.643	-11997.780	9.422
3125	157	92150.095	-11960.141	9.014
3135	158	92141.127	-11912.579	8.751
3136	159	92136.499	-11867.870	8.325
3138	160	92132.533	-11821.158	7.825
3140	161	92128.622	-11779.183	7.365
3153	162	92123.309	-11722.387	6.779
3162	163	92086.356	-11631.454	7.250
3172	164	92073.684	-11573.619	7.002
3170	165	92067.636	-11537.547	6.793
3183	166	92081.529	-11505.223	6.405
3090	167	92148.541	-12192.088	12.399
3092	168	92153.782	-12161.254	11.154
3083	169	92124.512	-12096.184	10.882
3113	170	92119.979	-12041.171	10.115
3123	171	92120.038	-12004.607	9.674
3129	172	92112.217	-11963.082	9.283
3133	173	92106.590	-11915.505	9.033
3089	174	92111.494	-12212.260	12.493
3085	175	92104.958	-12165.131	11.801
3082	176	92111.345	-12130.067	11.630
3102	177	92070.583	-12104.206	11.008
3103	178	92065.667	-12046.503	10.504
3114	179	92062.231	-12009.621	10.107
3124	180	92058.087	-11967.948	9.680
3130	181	92064.750	-11919.403	9.317
3134	182	92064.269	-11874.461	8.940
3141	183	92059.852	-11823.720	8.512
3149	184	92056.961	-11778.702	8.320
3150	185	92052.589	-11727.716	7.871
3151	186	92047.085	-11668.249	7.365
3152	187	92033.050	-11636.929	7.270
3163	188	92028.215	-11584.572	7.436
3187	189	92015.652	-11541.500	7.202
3171	190	92033.628	-11508.172	6.810
3093	191	92048.627	-12170.574	11.706
3084	192	92044.073	-12143.809	11.594
3122	193	92018.498	-12014.019	10.384
3131	194	92014.693	-11977.782	10.005
3132	195	92014.453	-11924.097	9.667
3142	196	91989.617	-11818.159	8.689
3148	197	92008.979	-11770.622	8.703

4級基準点

点番	点名	X座標	Y座標	標高
3164	198	91992.032	-11640.817	7.794
3168	199	91986.742	-11588.364	7.776
3169	200	91978.415	-11542.593	7.702
3086	201	91993.687	-12152.545	11.599
3100	202	92004.671	-12113.247	11.274
3115	203	92000.789	-12046.037	10.896
3116	204	91975.430	-12055.440	11.097
3117	205	91970.719	-12013.425	10.694
3121	206	91967.303	-11976.984	10.339
3120	207	91964.992	-11928.721	10.014
3145	208	91961.876	-11769.153	8.749
3165	209	91948.544	-11645.354	8.125
3167	210	91940.839	-11586.139	8.239
3088	211	91985.673	-12176.741	11.585
3094	212	91999.393	-12220.247	11.353
3095	213	91989.266	-12265.986	11.583
3097	214	91980.279	-12301.724	11.624
3098	215	91964.629	-12330.144	12.048
3096	216	91949.578	-12259.822	11.565
3087	217	91941.885	-12176.583	11.591
3099	218	91948.083	-12114.072	11.469
3101	219	91943.428	-12058.668	11.335
3118	220	91937.311	-11994.571	10.776
3119	221	91925.712	-11870.348	9.544
3143	222	91920.742	-11817.168	9.058
3144	223	91914.369	-11759.879	8.710
3146	224	91909.983	-11702.043	8.577
3147	225	91905.131	-11649.378	8.431
3166	226	91899.880	-11597.159	8.634
3188	227	91927.553	-11548.779	8.376
3189	228	91930.871	-11515.249	8.745